APPENDIX D.5: MILLBRAE STATION REPORT AND EXHIBITS

Part 2 of 2

CURRENT TRACK
PROVISIONAL TRACK
BUILT IN PREVIOUS PHASES
UNDER CONST + CIRCULATION T.
TRACK REMOVAL
UNDER CONSTRUCTION
CIRCULATION TRACK
OVERHEAD BRIDGE
TUNNEL
MAJOR UNDERPASS
GRADE CROSSING
CREEK UNDERPASS
CURRENT ROW
TCE
ROW

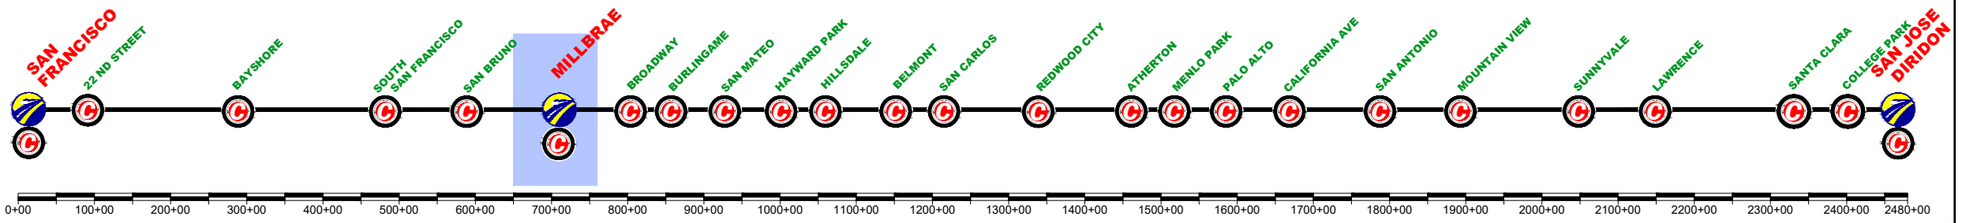

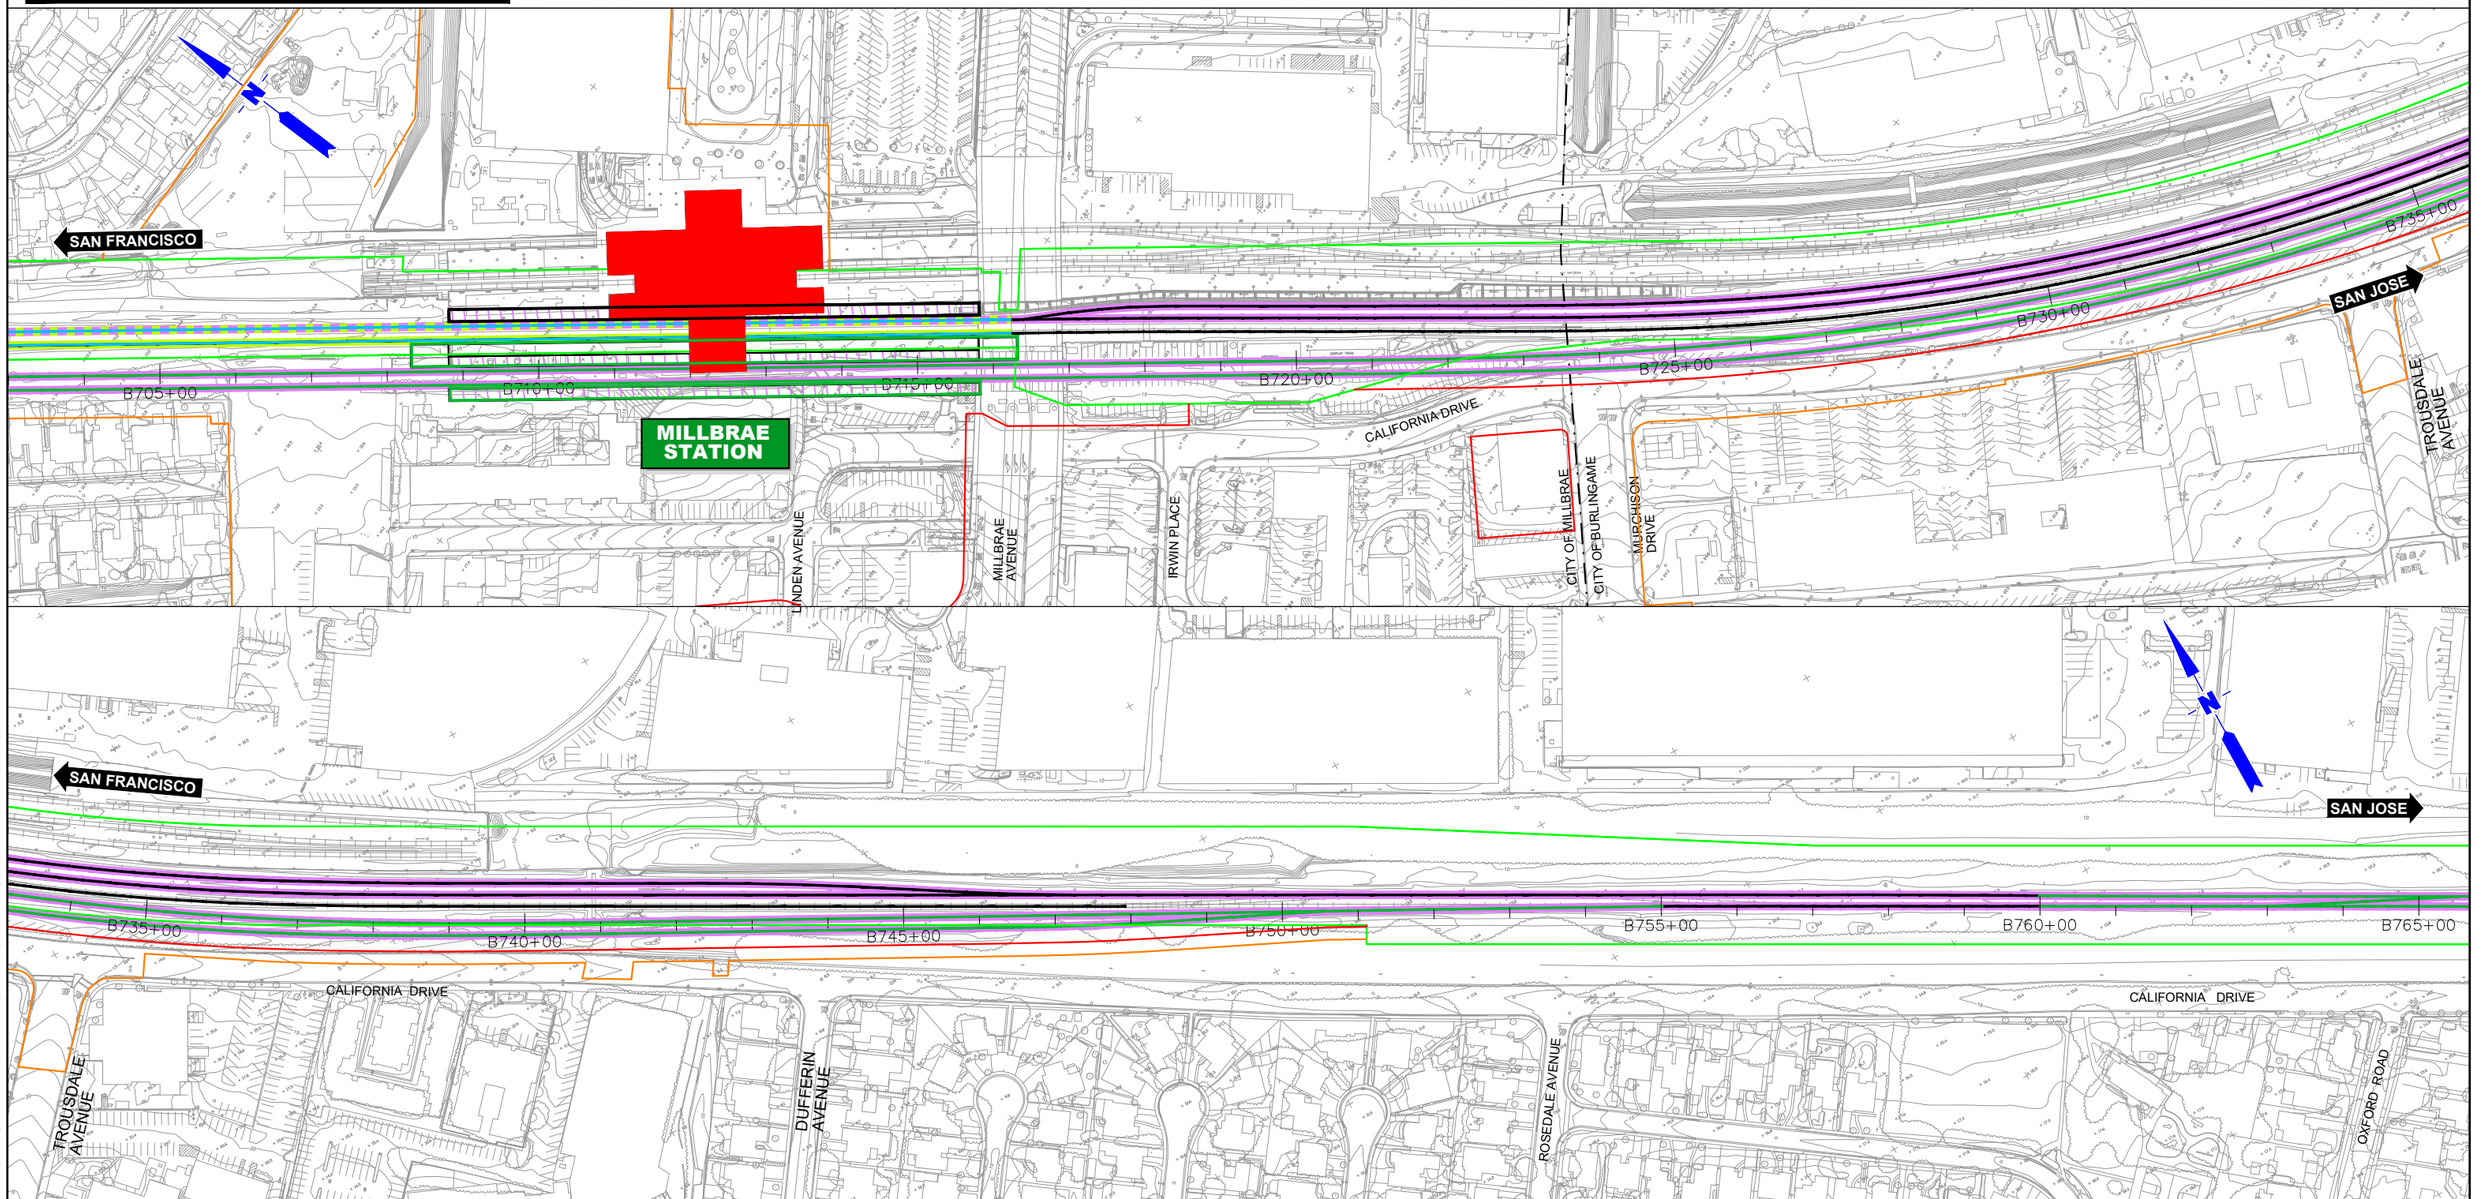

$FILE$
$PLTDRVS$
$PENTBLS$
$TIME$
$DATE$
$USER$

REV	DATE	BY	SUB	APP	DESCRIPTION

DESIGNED BY
DRAWN BY
CHECKED BY
IN CHARGE
DATE MAR/2019

DRAFT PEPD SUBMITTAL FOR INTERNAL USE ONLY

NOT FOR CONSTRUCTION

prointec 12 Burgos Ave. 11th Floor Madrid, SP 28036
HNTB 1111 Broadway 9th Floor Oakland, CA 94607

CALIFORNIA High-Speed Rail Authority

CALIFORNIA HIGH-SPEED TRAIN PROJECT
SAN FRANCISCO TO SAN JOSE
MILLBRAE STATION
CONSTRUCTION PHASES
PLAN
PHASE 7

CONTRACT NO.
DRAWING NO. CV–I1MIL–PH7–02
SCALE 1"= 200'
SHEET NO. 2 OF 3

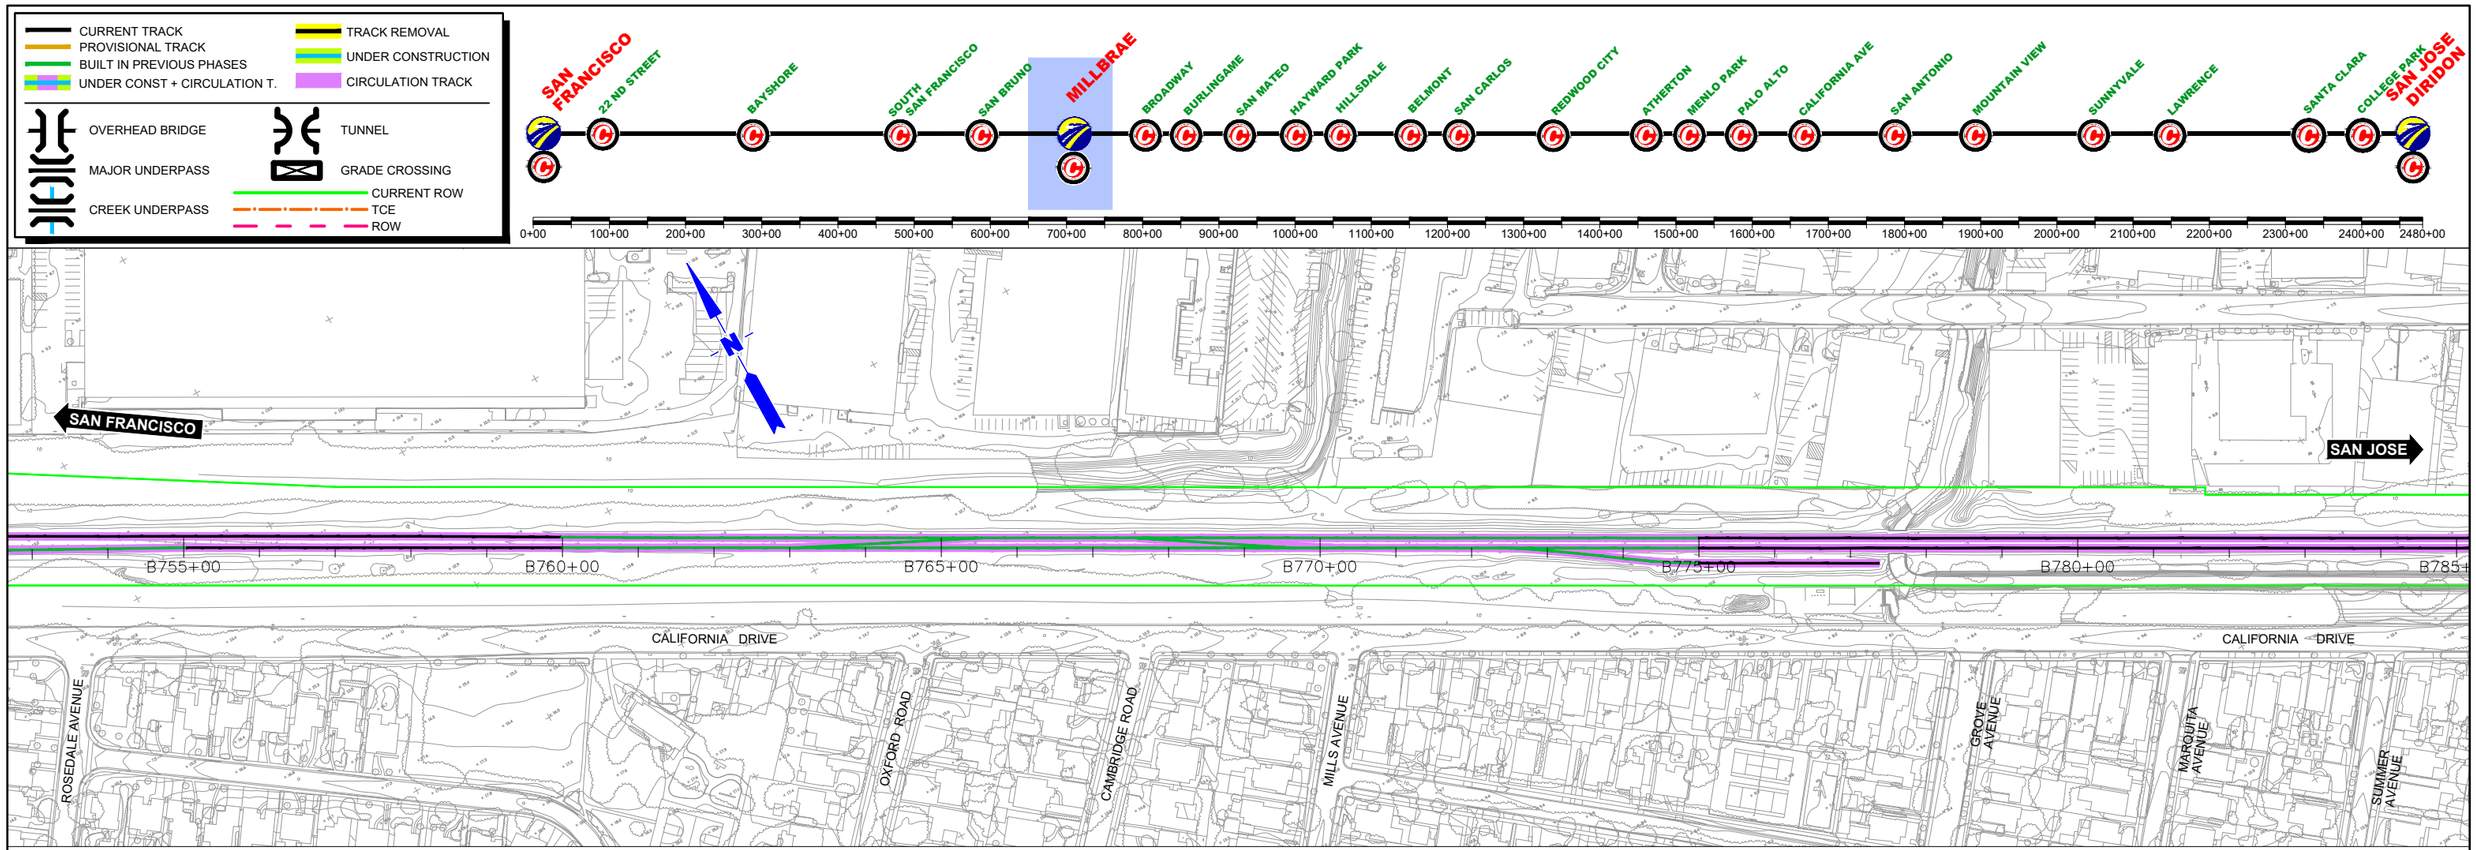

REV	DATE	BY	SUB	APP	DESCRIPTION

DESIGNED BY
DRAWN BY
CHECKED BY
IN CHARGE
DATE MAR/2019

DRAFT PEPD SUBMITTAL FOR INTERNAL USE ONLY

NOT FOR CONSTRUCTION

promtec 12 Burgos Ave. 11th Floor Madrid, SP 28036
HNTB 1111 Broadway 9th Floor Oakland, CA 94607

CALIFORNIA High-Speed Rail Authority

CALIFORNIA HIGH-SPEED TRAIN PROJECT
SAN FRANCISCO TO SAN JOSE
MILLBRAE STATION
CONSTRUCTION PHASES
PLAN
PHASE 7

CONTRACT NO.
DRAWING NO. CV–I1MIL–PH7–03
SCALE 1"= 200'
SHEET NO. 3 OF 3

$FILE$ $PLTDRVS$ $PENTBLS$ $TIME$ $DATE$ $USER$

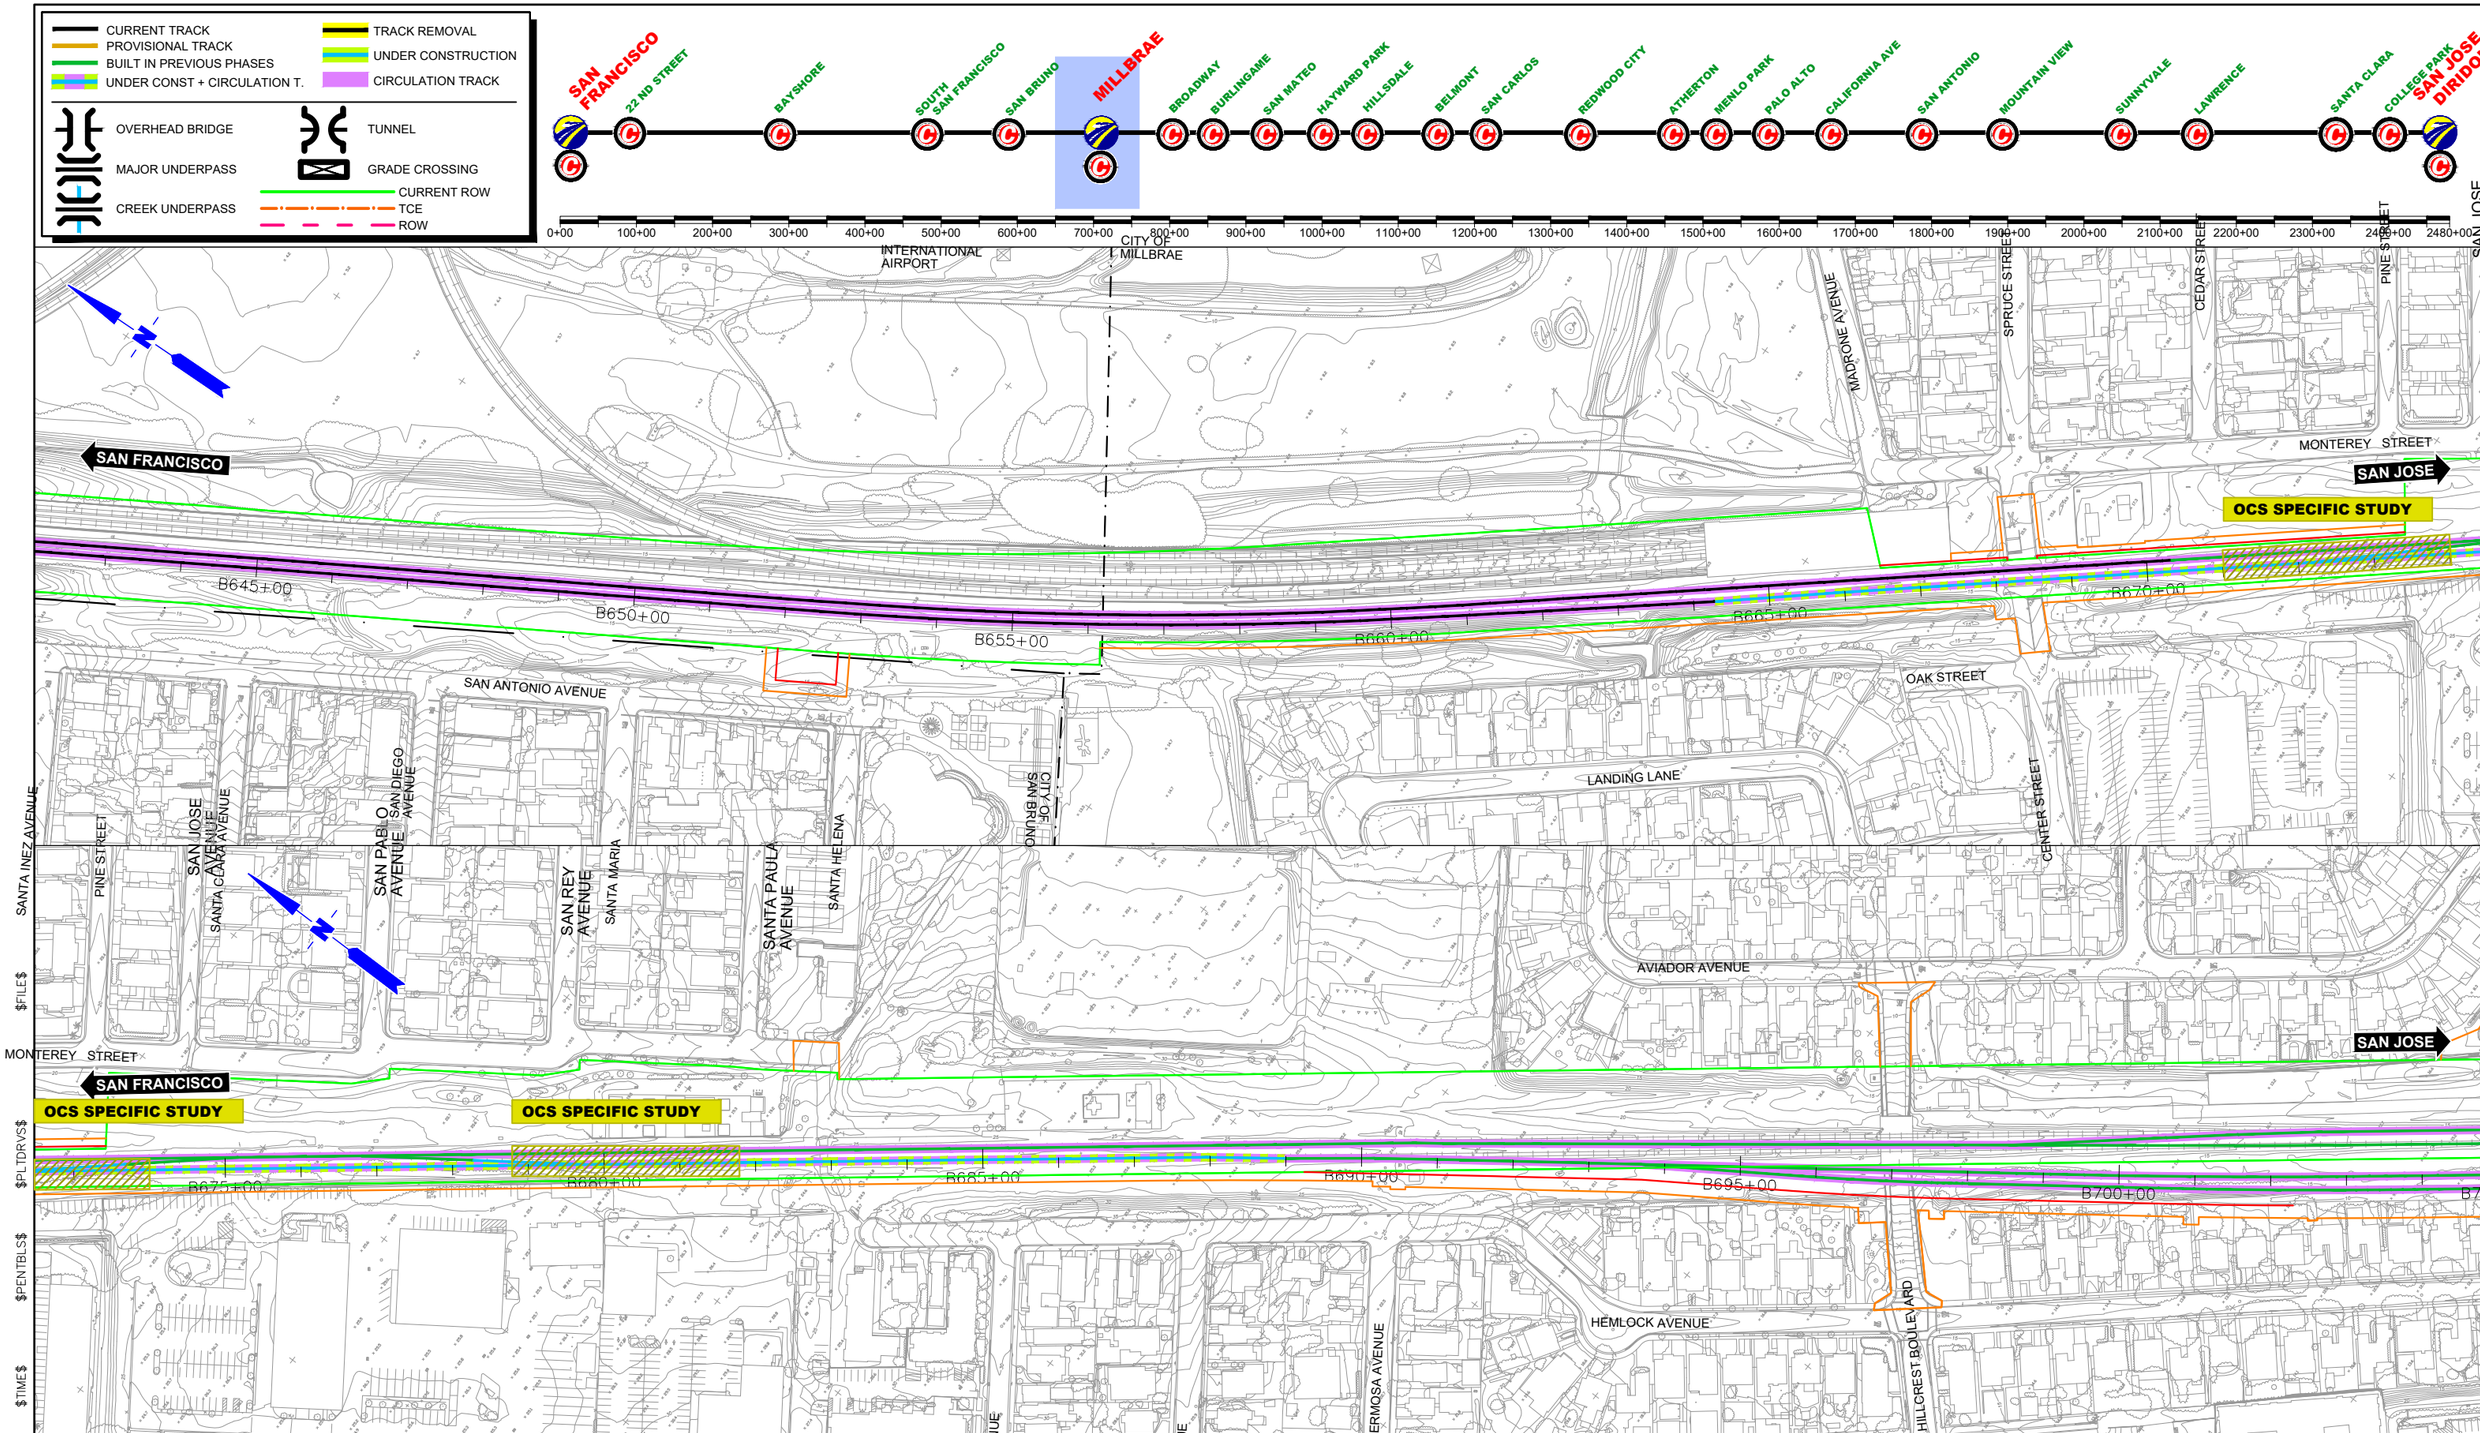

REV	DATE	BY	SUB	APP	DESCRIPTION

DESIGNED BY
DRAWN BY
CHECKED BY
IN CHARGE
DATE MAR/2019

DRAFT PEPD SUBMITTAL FOR INTERNAL USE ONLY

NOT FOR CONSTRUCTION

$DATE$ $TIME$ $PENTBL$ $PLTDRVS$ $FILE$ $USER$

prointec 12 Argos Ave. 11th Floor Mebld, SP 28036

HNTB 1111 Broadway 9th Floor Oakland, CA 94607

CALIFORNIA High-Speed Rail Authority

CALIFORNIA HIGH-SPEED TRAIN PROJECT
SAN FRANCISCO TO SAN JOSE
MILLBRAE STATION
CONSTRUCTION PHASES
PLAN
PHASE 8

CONTRACT NO.
DRAWING NO. CV–I1MIL–PH8–01
SCALE 1"= 200'
SHEET NO. 1 OF 3

CURRENT TRACK
PROVISIONAL TRACK
BUILT IN PREVIOUS PHASES
UNDER CONST + CIRCULATION T.
TRACK REMOVAL
UNDER CONSTRUCTION
CIRCULATION TRACK
OVERHEAD BRIDGE
MAJOR UNDERPASS
CREEK UNDERPASS
TUNNEL
GRADE CROSSING
CURRENT ROW
TCE
ROW

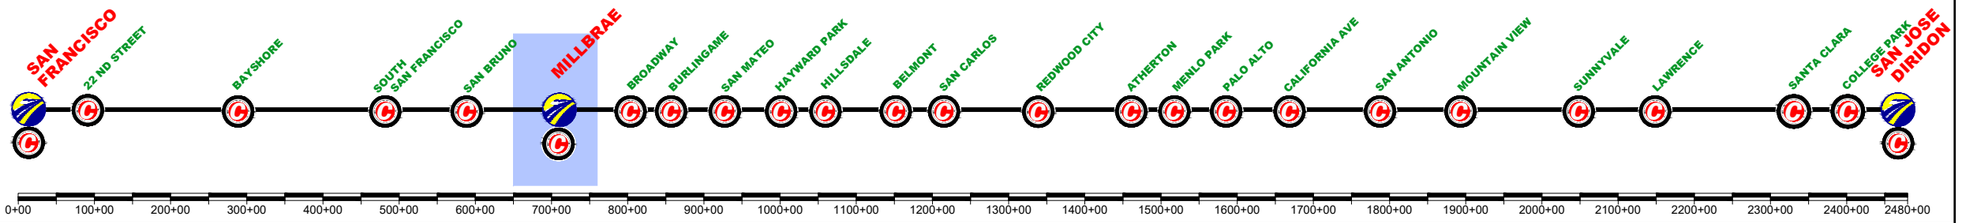

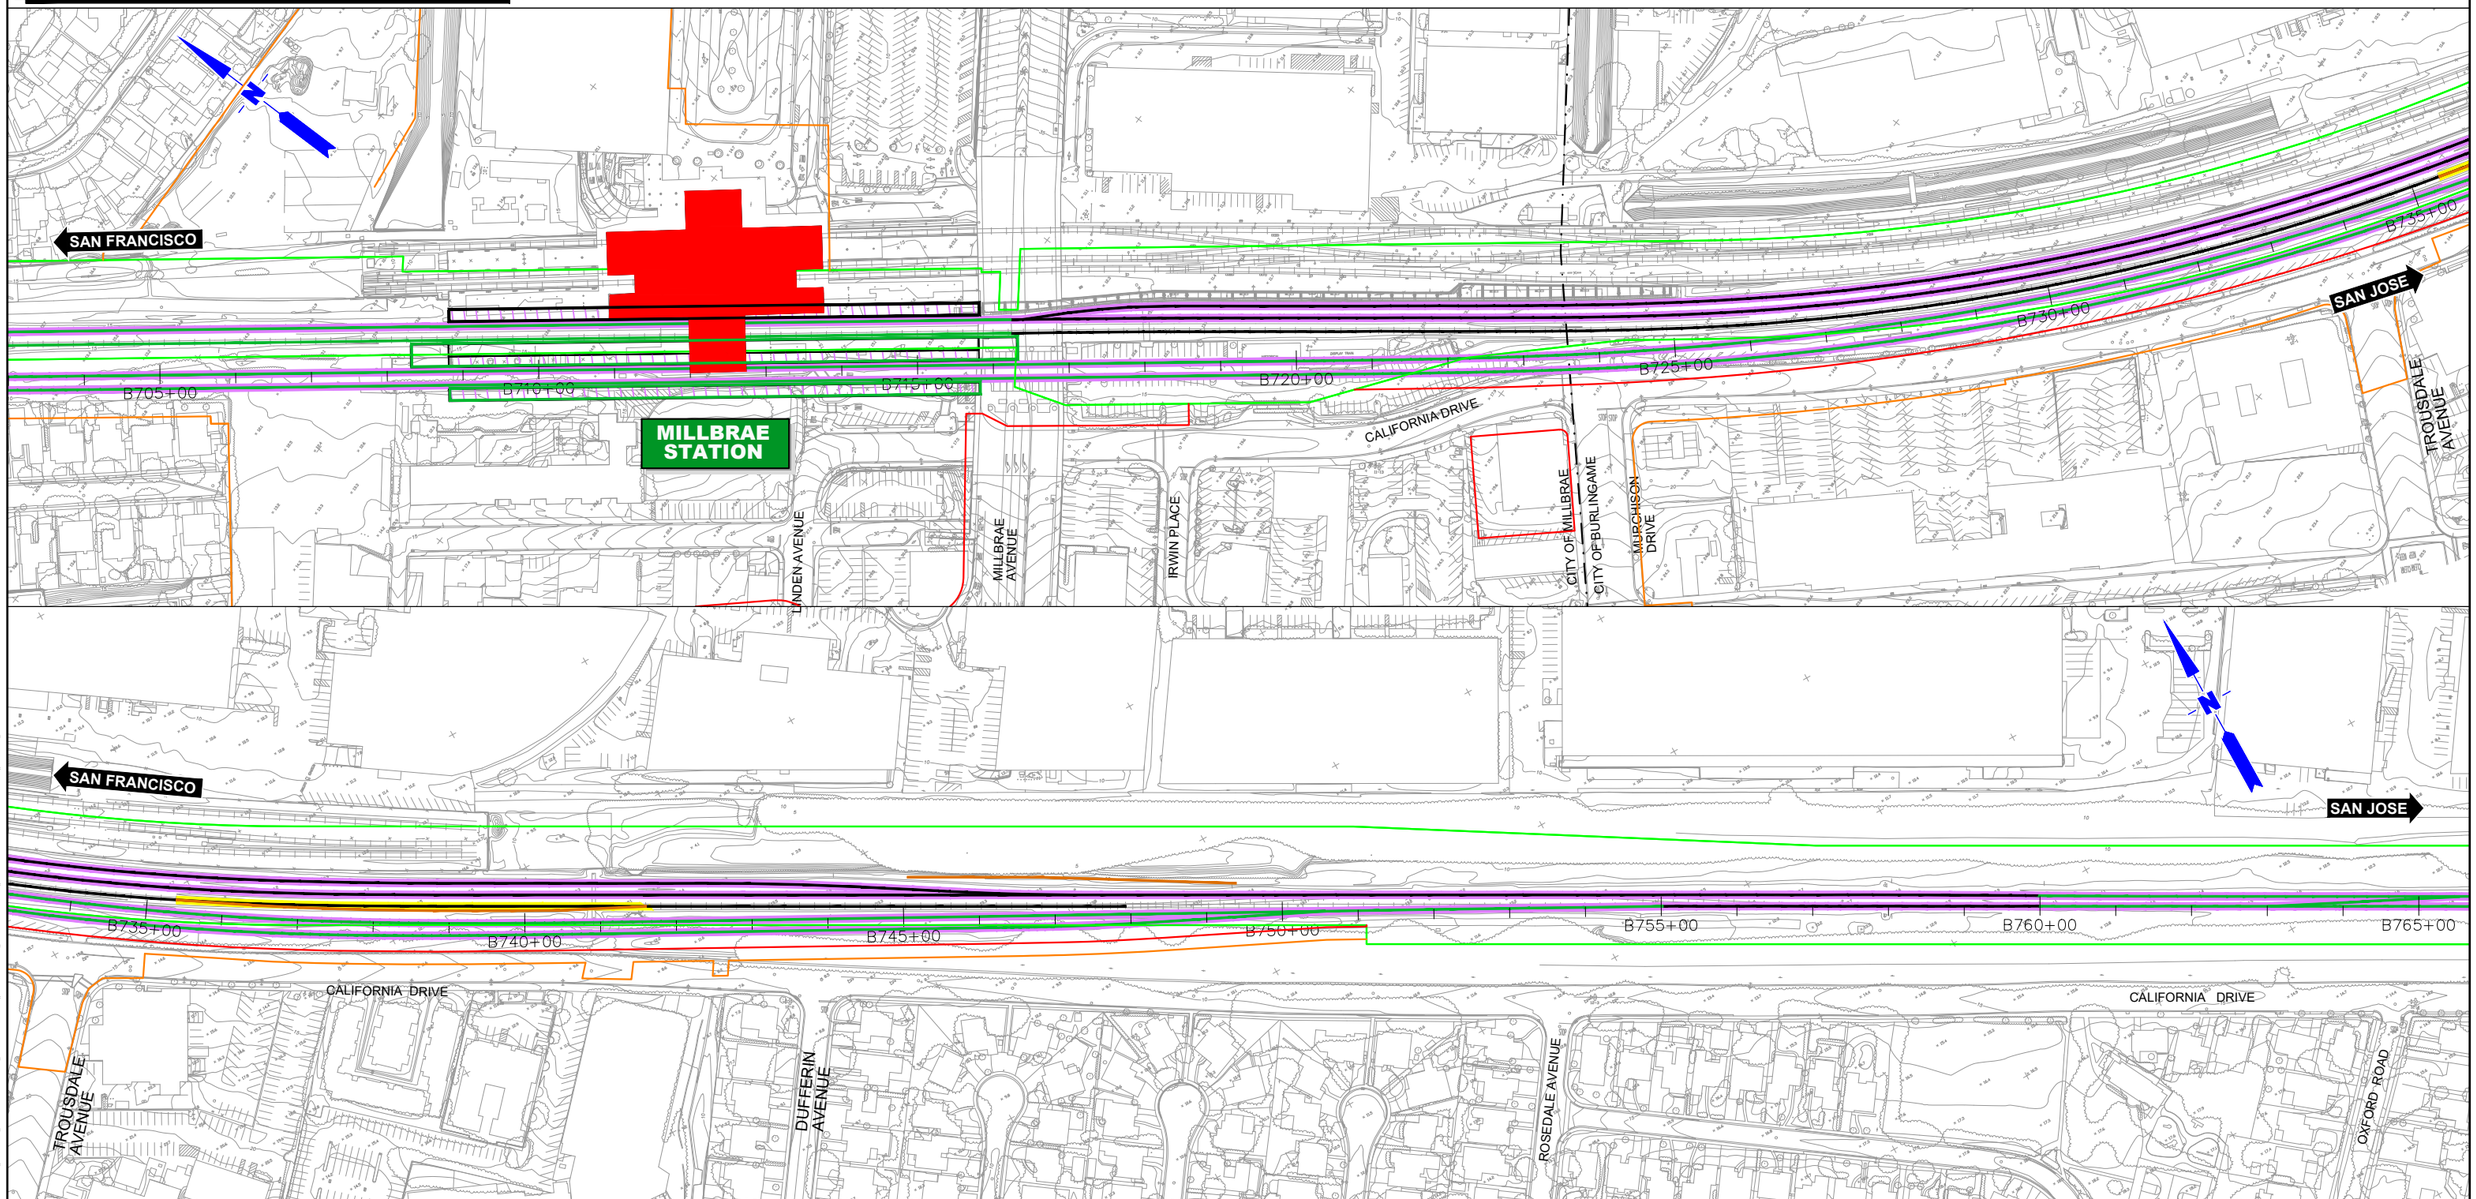

$FILE$
$PLTDRVS$
$PENTBLS$
$TIME$
$DATE$
$USER$

REV	DATE	BY	SUB	APP	DESCRIPTION

DESIGNED BY
DRAWN BY
CHECKED BY
IN CHARGE
DATE MAR/2019

DRAFT PEPD SUBMITTAL FOR INTERNAL USE ONLY

NOT FOR CONSTRUCTION

prointec 12 Burgos Ave. 11th Floor Madrid, SP 28036
HNTB 1111 Broadway 9th Floor Oakland, CA 94607

CALIFORNIA High-Speed Rail Authority

CALIFORNIA HIGH-SPEED TRAIN PROJECT
SAN FRANCISCO TO SAN JOSE
MILLBRAE STATION
CONSTRUCTION PHASES
PLAN
PHASE 8

CONTRACT NO.
DRAWING NO. CV–I1MIL–PH8–02
SCALE 1"= 200'
SHEET NO. 2 OF 3

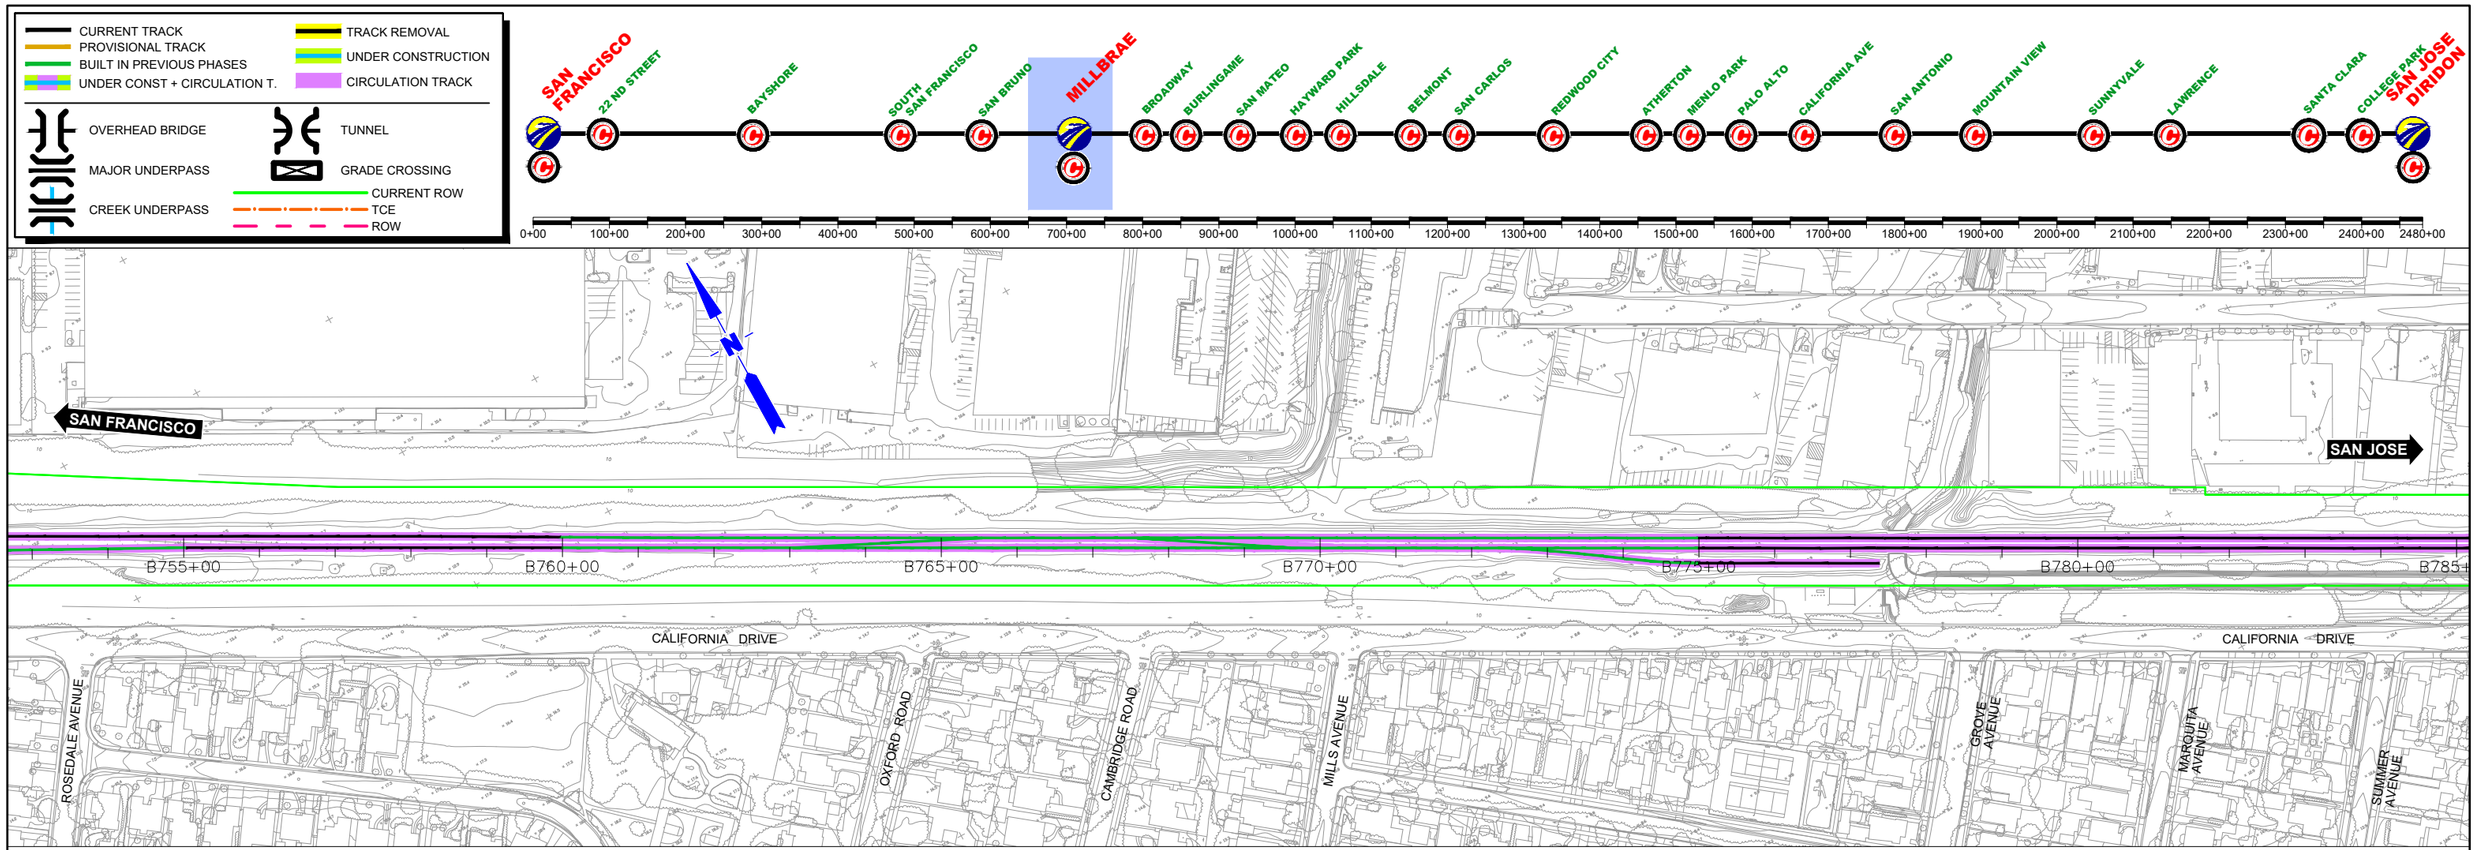

$FILE$
$PLTDRVS$
$PENTBLS$
$TIME$
$DATE$
$USER$

REV	DATE	BY	SUB	APP	DESCRIPTION

DESIGNED BY
DRAWN BY
CHECKED BY
IN CHARGE
DATE MAR/2019

DRAFT PEPD SUBMITTAL FOR INTERNAL USE ONLY

NOT FOR CONSTRUCTION

promtec 12 Burgos Ave. 11th Floor Madrid, SP 28036
HNTB 1111 Broadway 9th Floor Oakland, CA 94607

CALIFORNIA High-Speed Rail Authority

CALIFORNIA HIGH-SPEED TRAIN PROJECT
SAN FRANCISCO TO SAN JOSE
MILLBRAE STATION
CONSTRUCTION PHASES
PLAN
PHASE 8

CONTRACT NO.
DRAWING NO. CV-I1MIL-PH8-03
SCALE 1"= 200'
SHEET NO. 3 OF 3

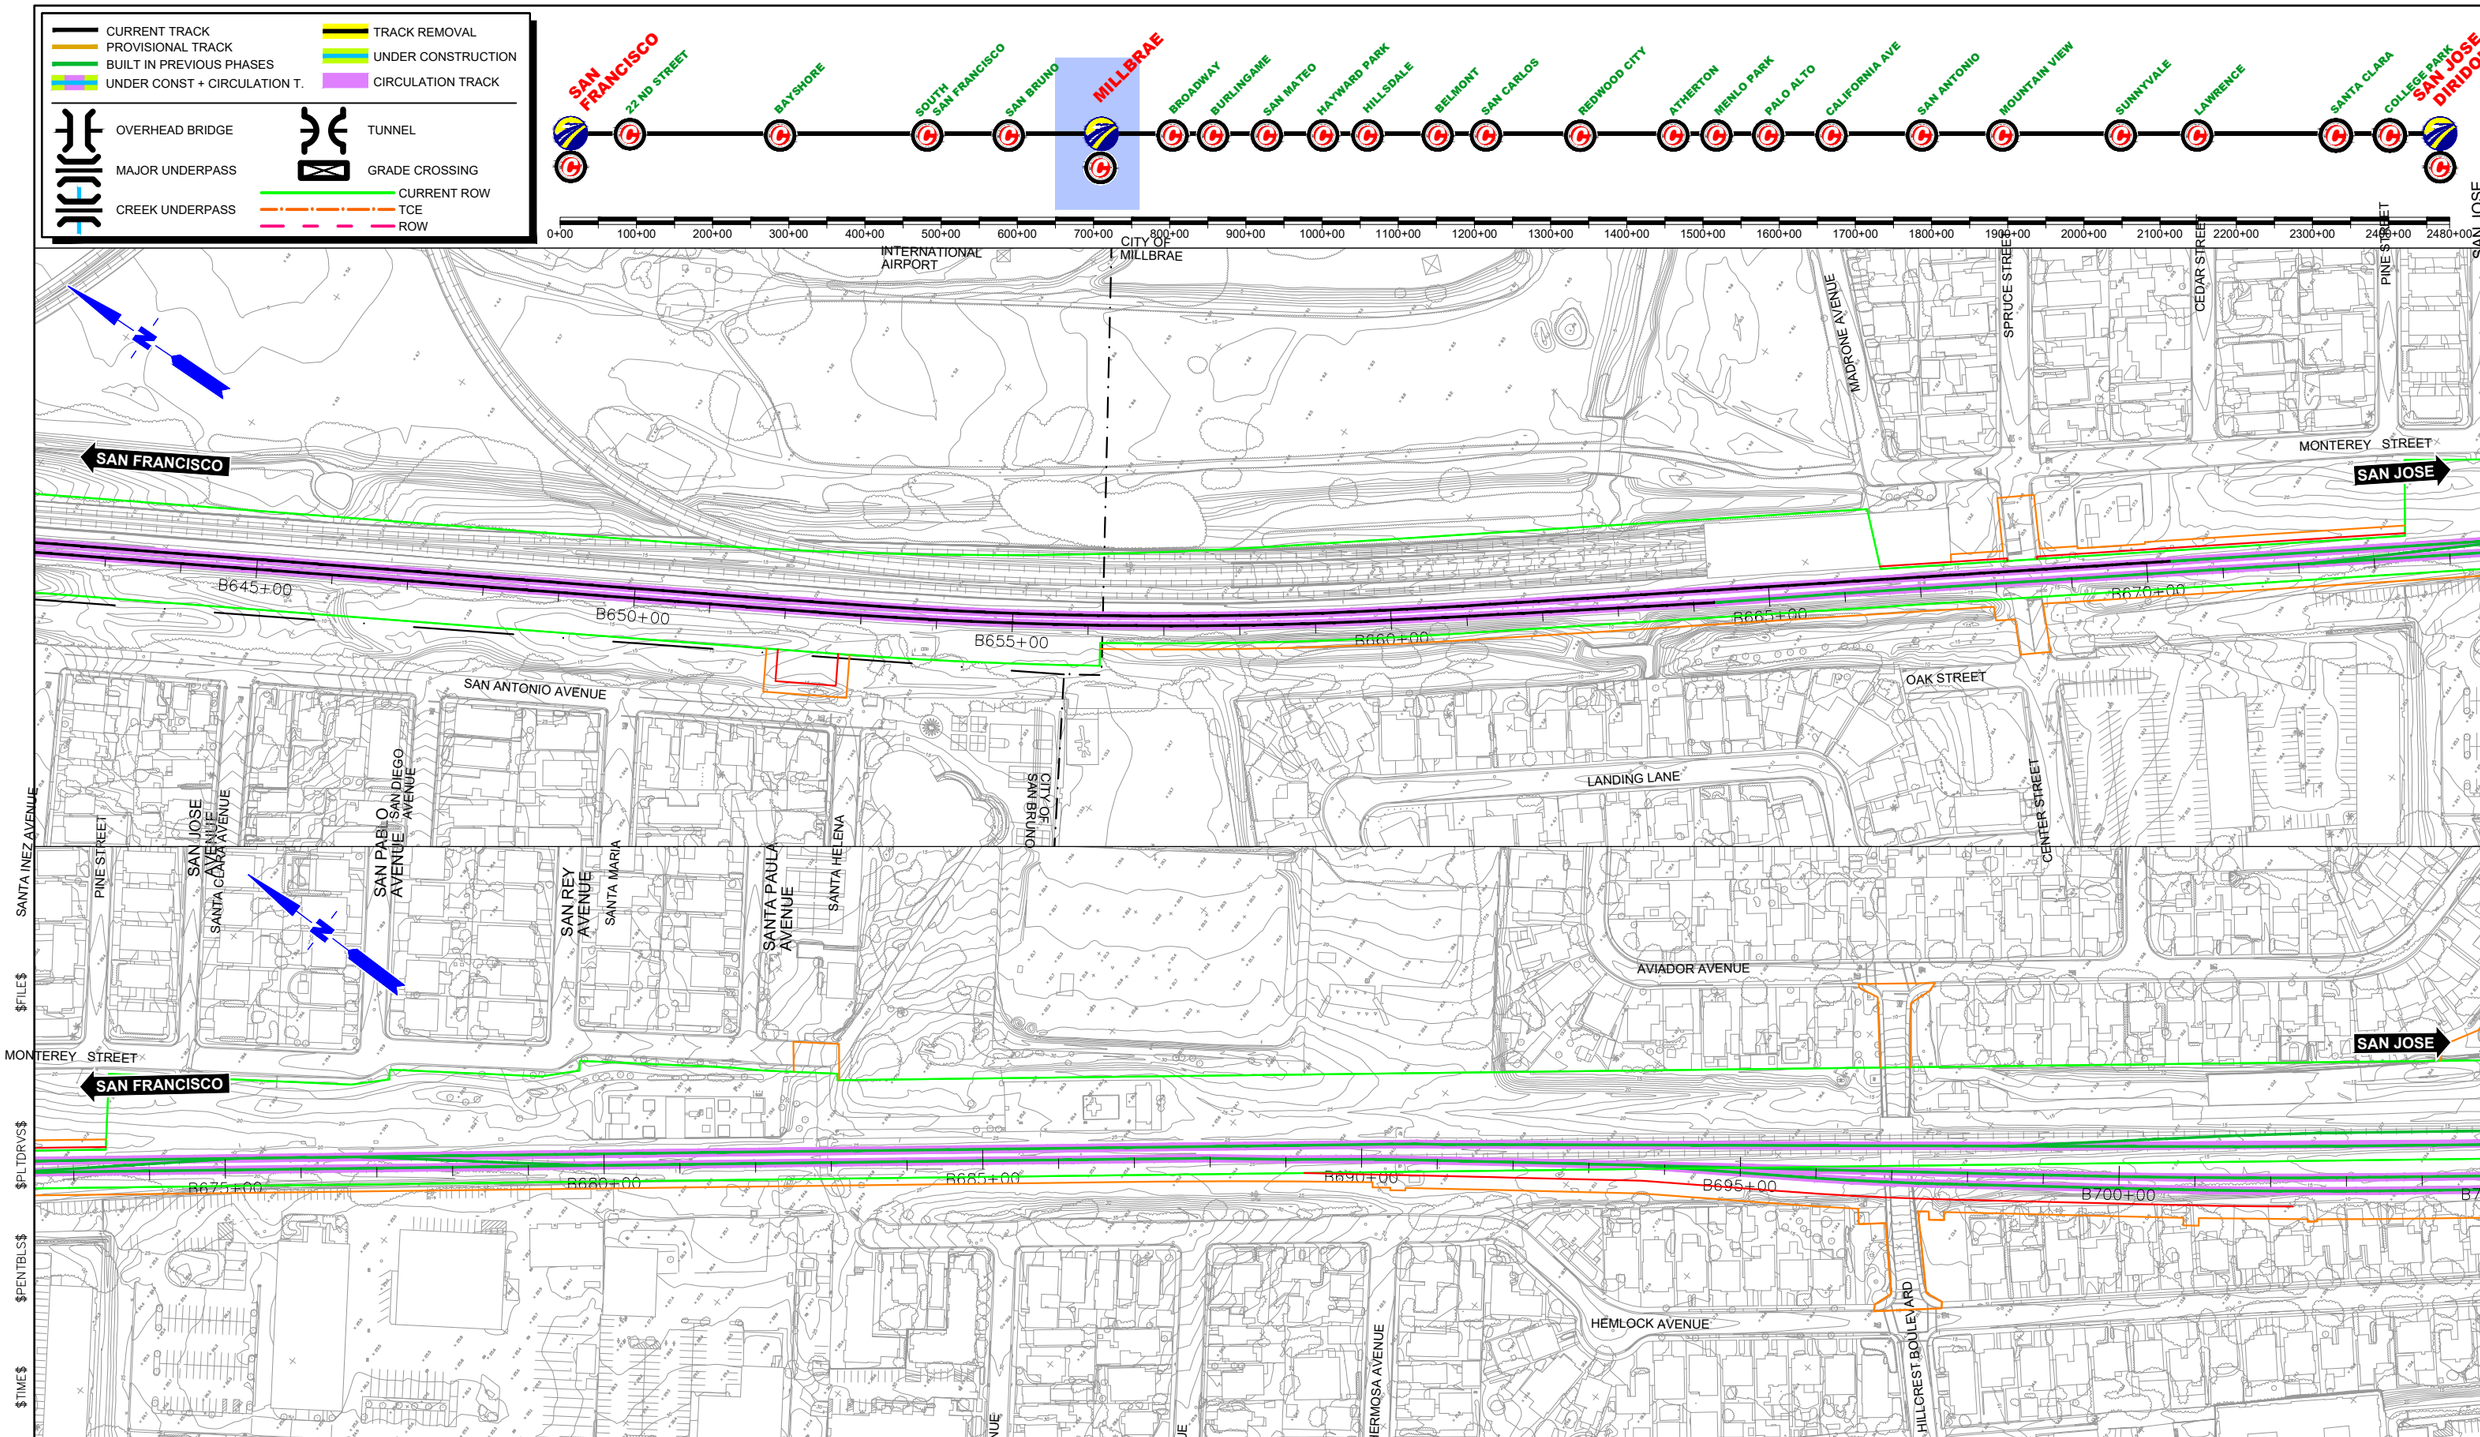

REV	DATE	BY	SUB	APP	DESCRIPTION

DESIGNED BY
DRAWN BY
CHECKED BY
IN CHARGE
DATE MAR/2019

DRAFT PEPD SUBMITTAL FOR INTERNAL USE ONLY

NOT FOR CONSTRUCTION

$DATE$ $TIME$ $PENTBL$ $PLTDRVS$ $FILE$ $USER$

prointec 12 Argos Ave. 11th Floor Mooresville, NC 28036

HNTB 1111 Broadway 9th Floor Oakland, CA 94607

CALIFORNIA High-Speed Rail Authority

CALIFORNIA HIGH-SPEED TRAIN PROJECT
SAN FRANCISCO TO SAN JOSE
MILLBRAE STATION
CONSTRUCTION PHASES
PLAN
PHASE 9

CONTRACT NO.
DRAWING NO. CV-I1MIL-PH9-01
SCALE 1"= 200'
SHEET NO. 1 OF 3

CURRENT TRACK
PROVISIONAL TRACK
BUILT IN PREVIOUS PHASES
UNDER CONST + CIRCULATION T.
TRACK REMOVAL
UNDER CONSTRUCTION
CIRCULATION TRACK
OVERHEAD BRIDGE
TUNNEL
MAJOR UNDERPASS
GRADE CROSSING
CREEK UNDERPASS
CURRENT ROW
TCE
ROW

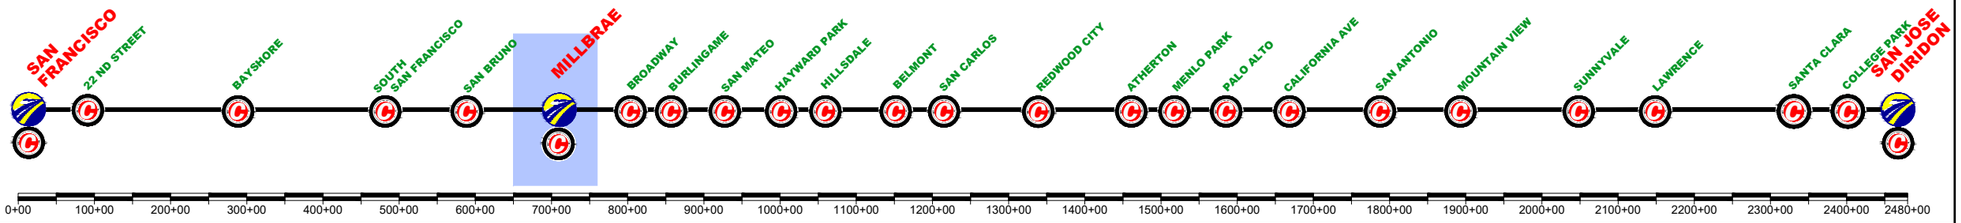

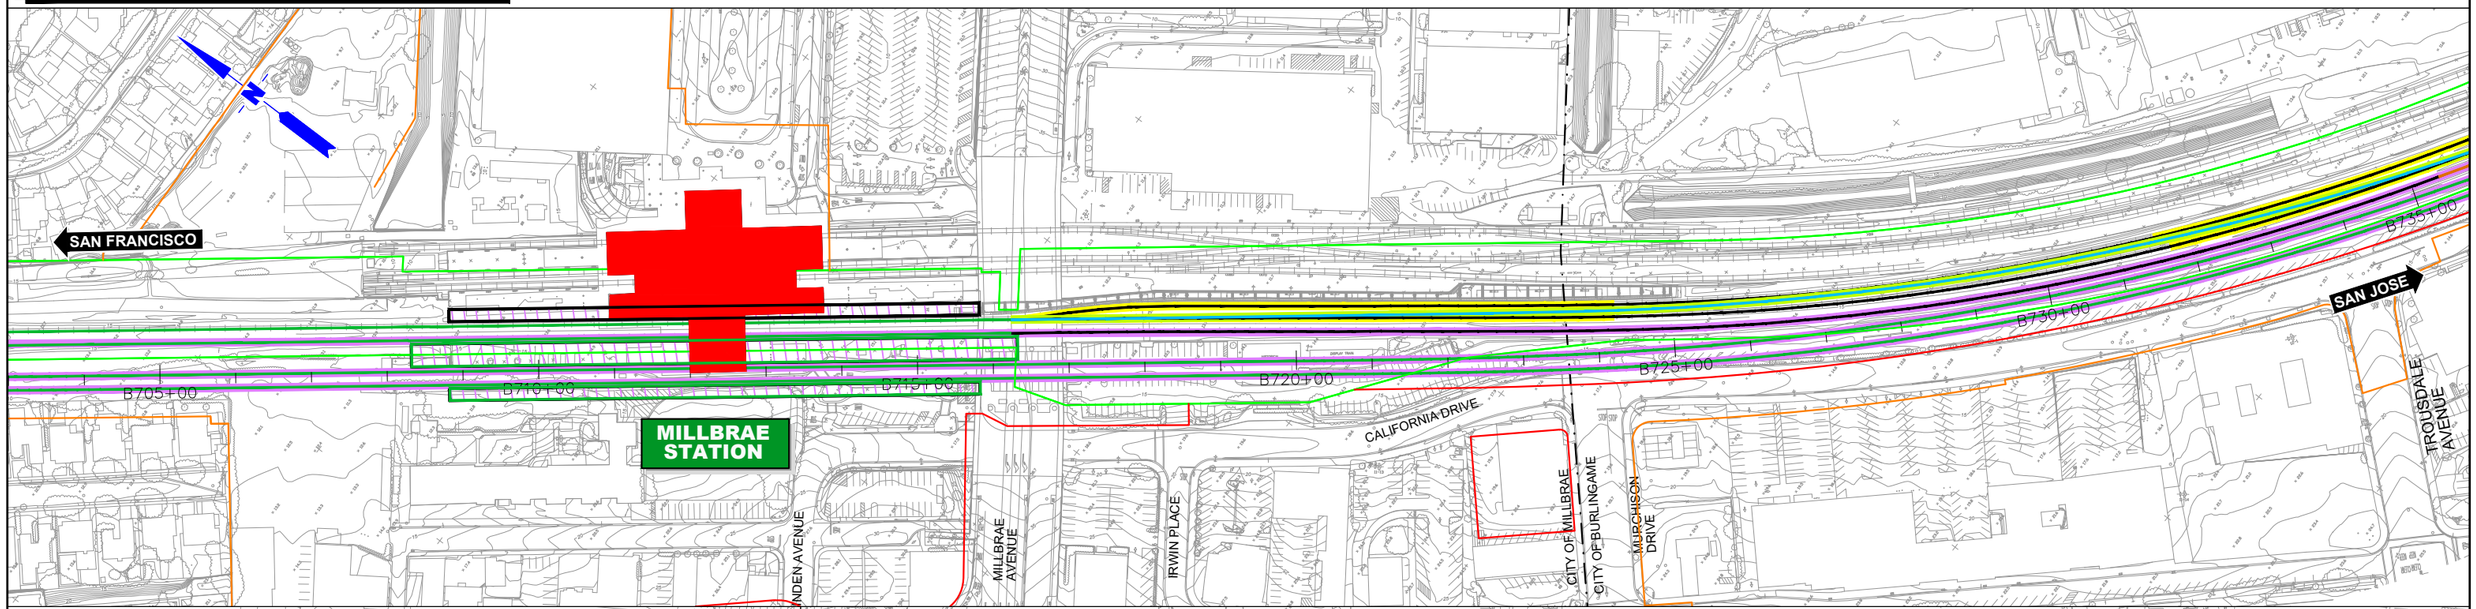

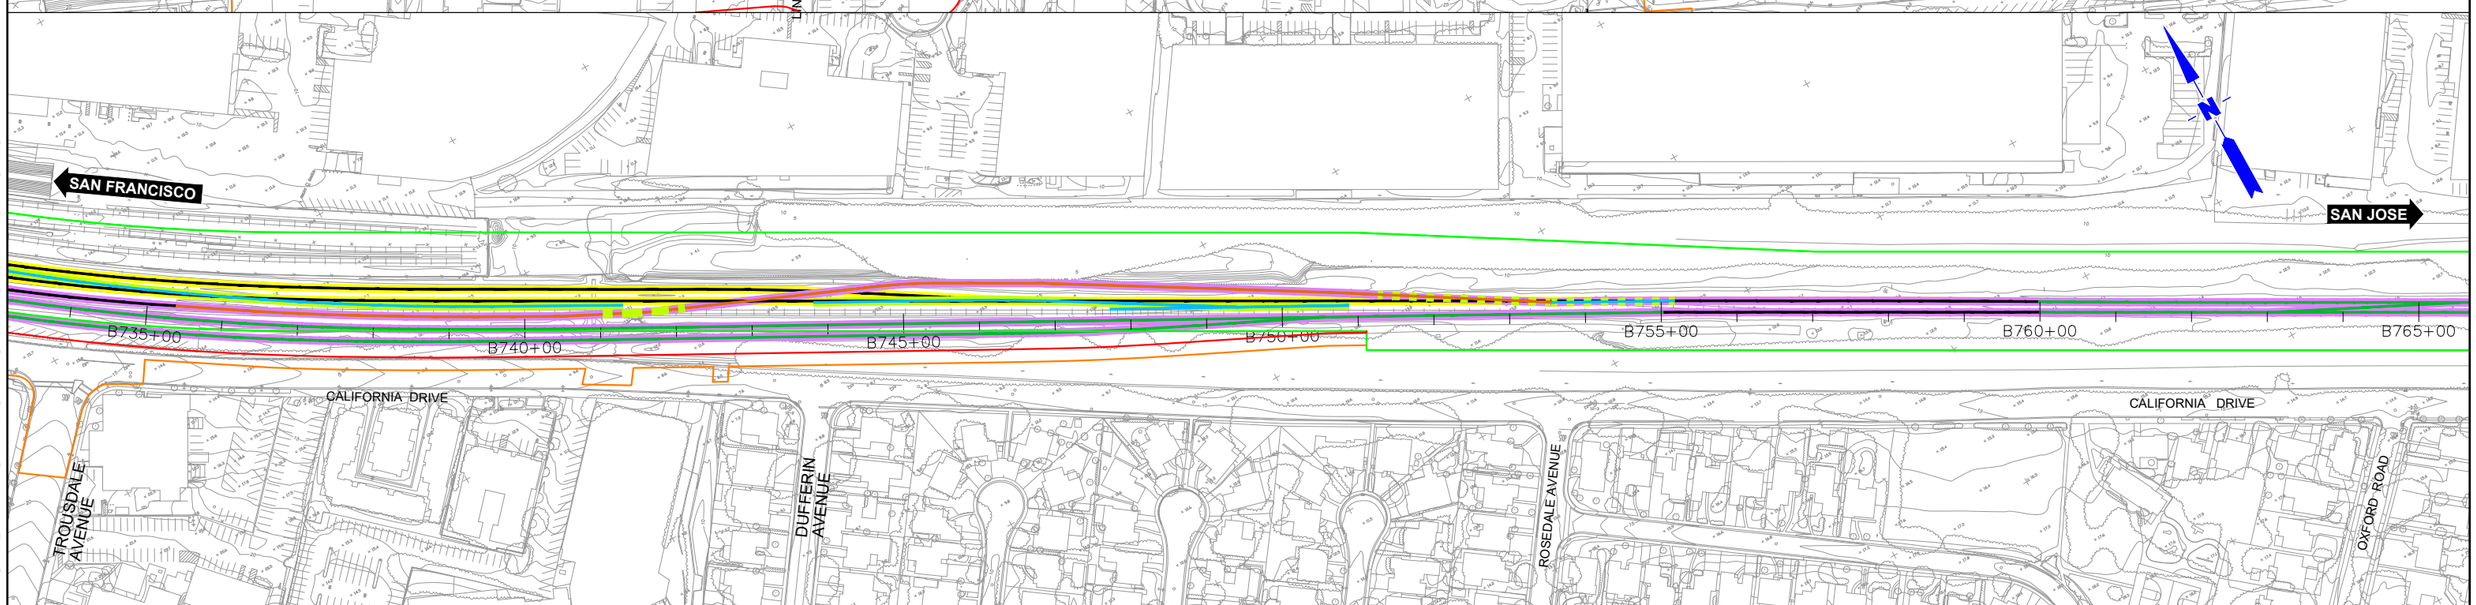

$FILE$
$PLTDRVS$
$PENTBLS$
$TIME$
$DATE$
$USER$

REV	DATE	BY	SUB	APP	DESCRIPTION

DESIGNED BY
DRAWN BY
CHECKED BY
IN CHARGE
DATE MAR/2019

DRAFT PEPD SUBMITTAL FOR INTERNAL USE ONLY

NOT FOR CONSTRUCTION

prointec 12 Burgos Ave. 11th Floor Madrid, SP 28036
HNTB 1111 Broadway 9th Floor Oakland, CA 94607

CALIFORNIA High-Speed Rail Authority

CALIFORNIA HIGH-SPEED TRAIN PROJECT
SAN FRANCISCO TO SAN JOSE
MILLBRAE STATION
CONSTRUCTION PHASES
PLAN
PHASE 9

CONTRACT NO.
DRAWING NO. CV–I1MIL–PH9–02
SCALE 1"= 200'
SHEET NO. 2 OF 3

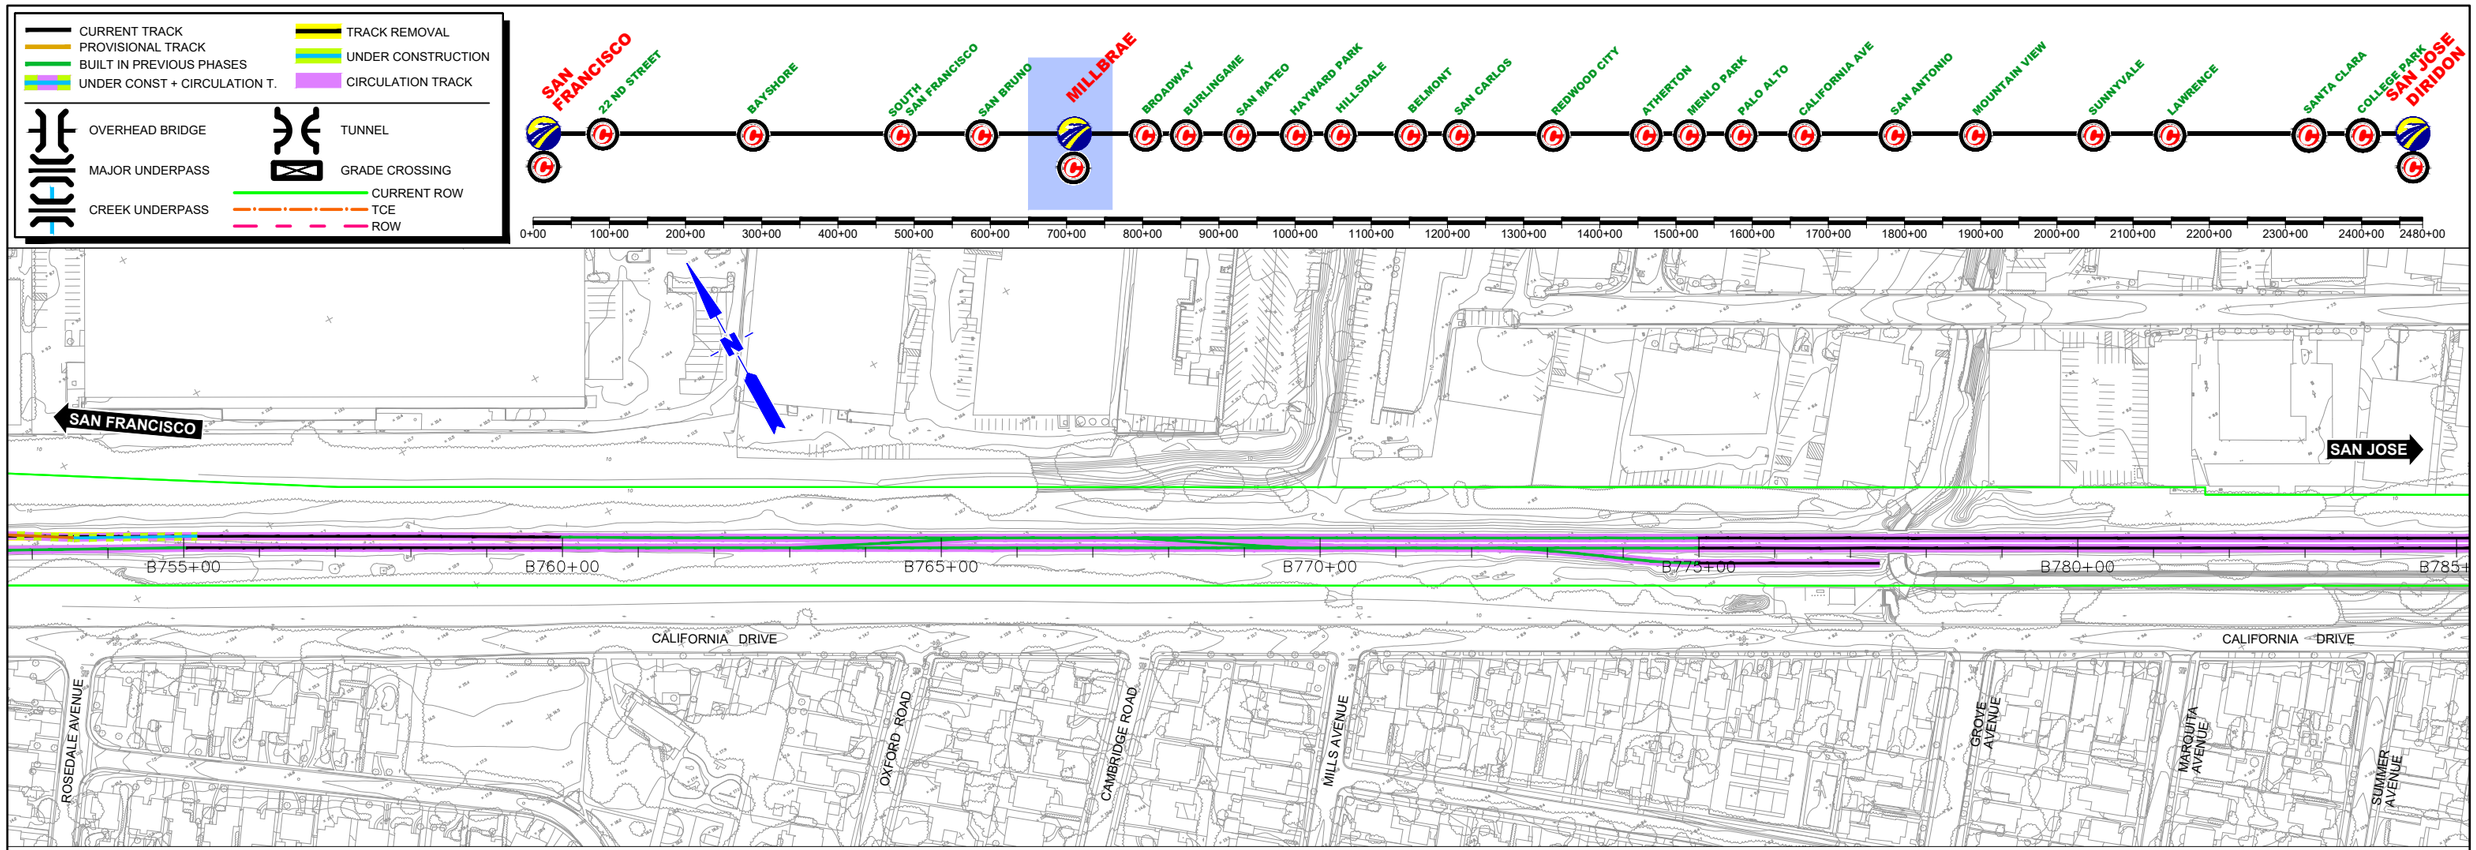

$FILE$
$PLTDRVS$
$PENTBLS$
$TIME$
$DATE$
$USER$

REV	DATE	BY	SUB	APP	DESCRIPTION

DESIGNED BY
DRAWN BY
CHECKED BY
IN CHARGE
DATE MAR/2019

DRAFT PEPD SUBMITTAL FOR INTERNAL USE ONLY

NOT FOR CONSTRUCTION

promtec 12 Burgos Ave. 11th Floor Madrid, SP 28036
HNTB 1111 Broadway 9th Floor Oakland, CA 94607

CALIFORNIA High-Speed Rail Authority

CALIFORNIA HIGH-SPEED TRAIN PROJECT
SAN FRANCISCO TO SAN JOSE
MILLBRAE STATION
CONSTRUCTION PHASES
PLAN
PHASE 9

CONTRACT NO.
DRAWING NO. CV-I1MIL-PH9-03
SCALE 1"= 200'
SHEET NO. 3 OF 3

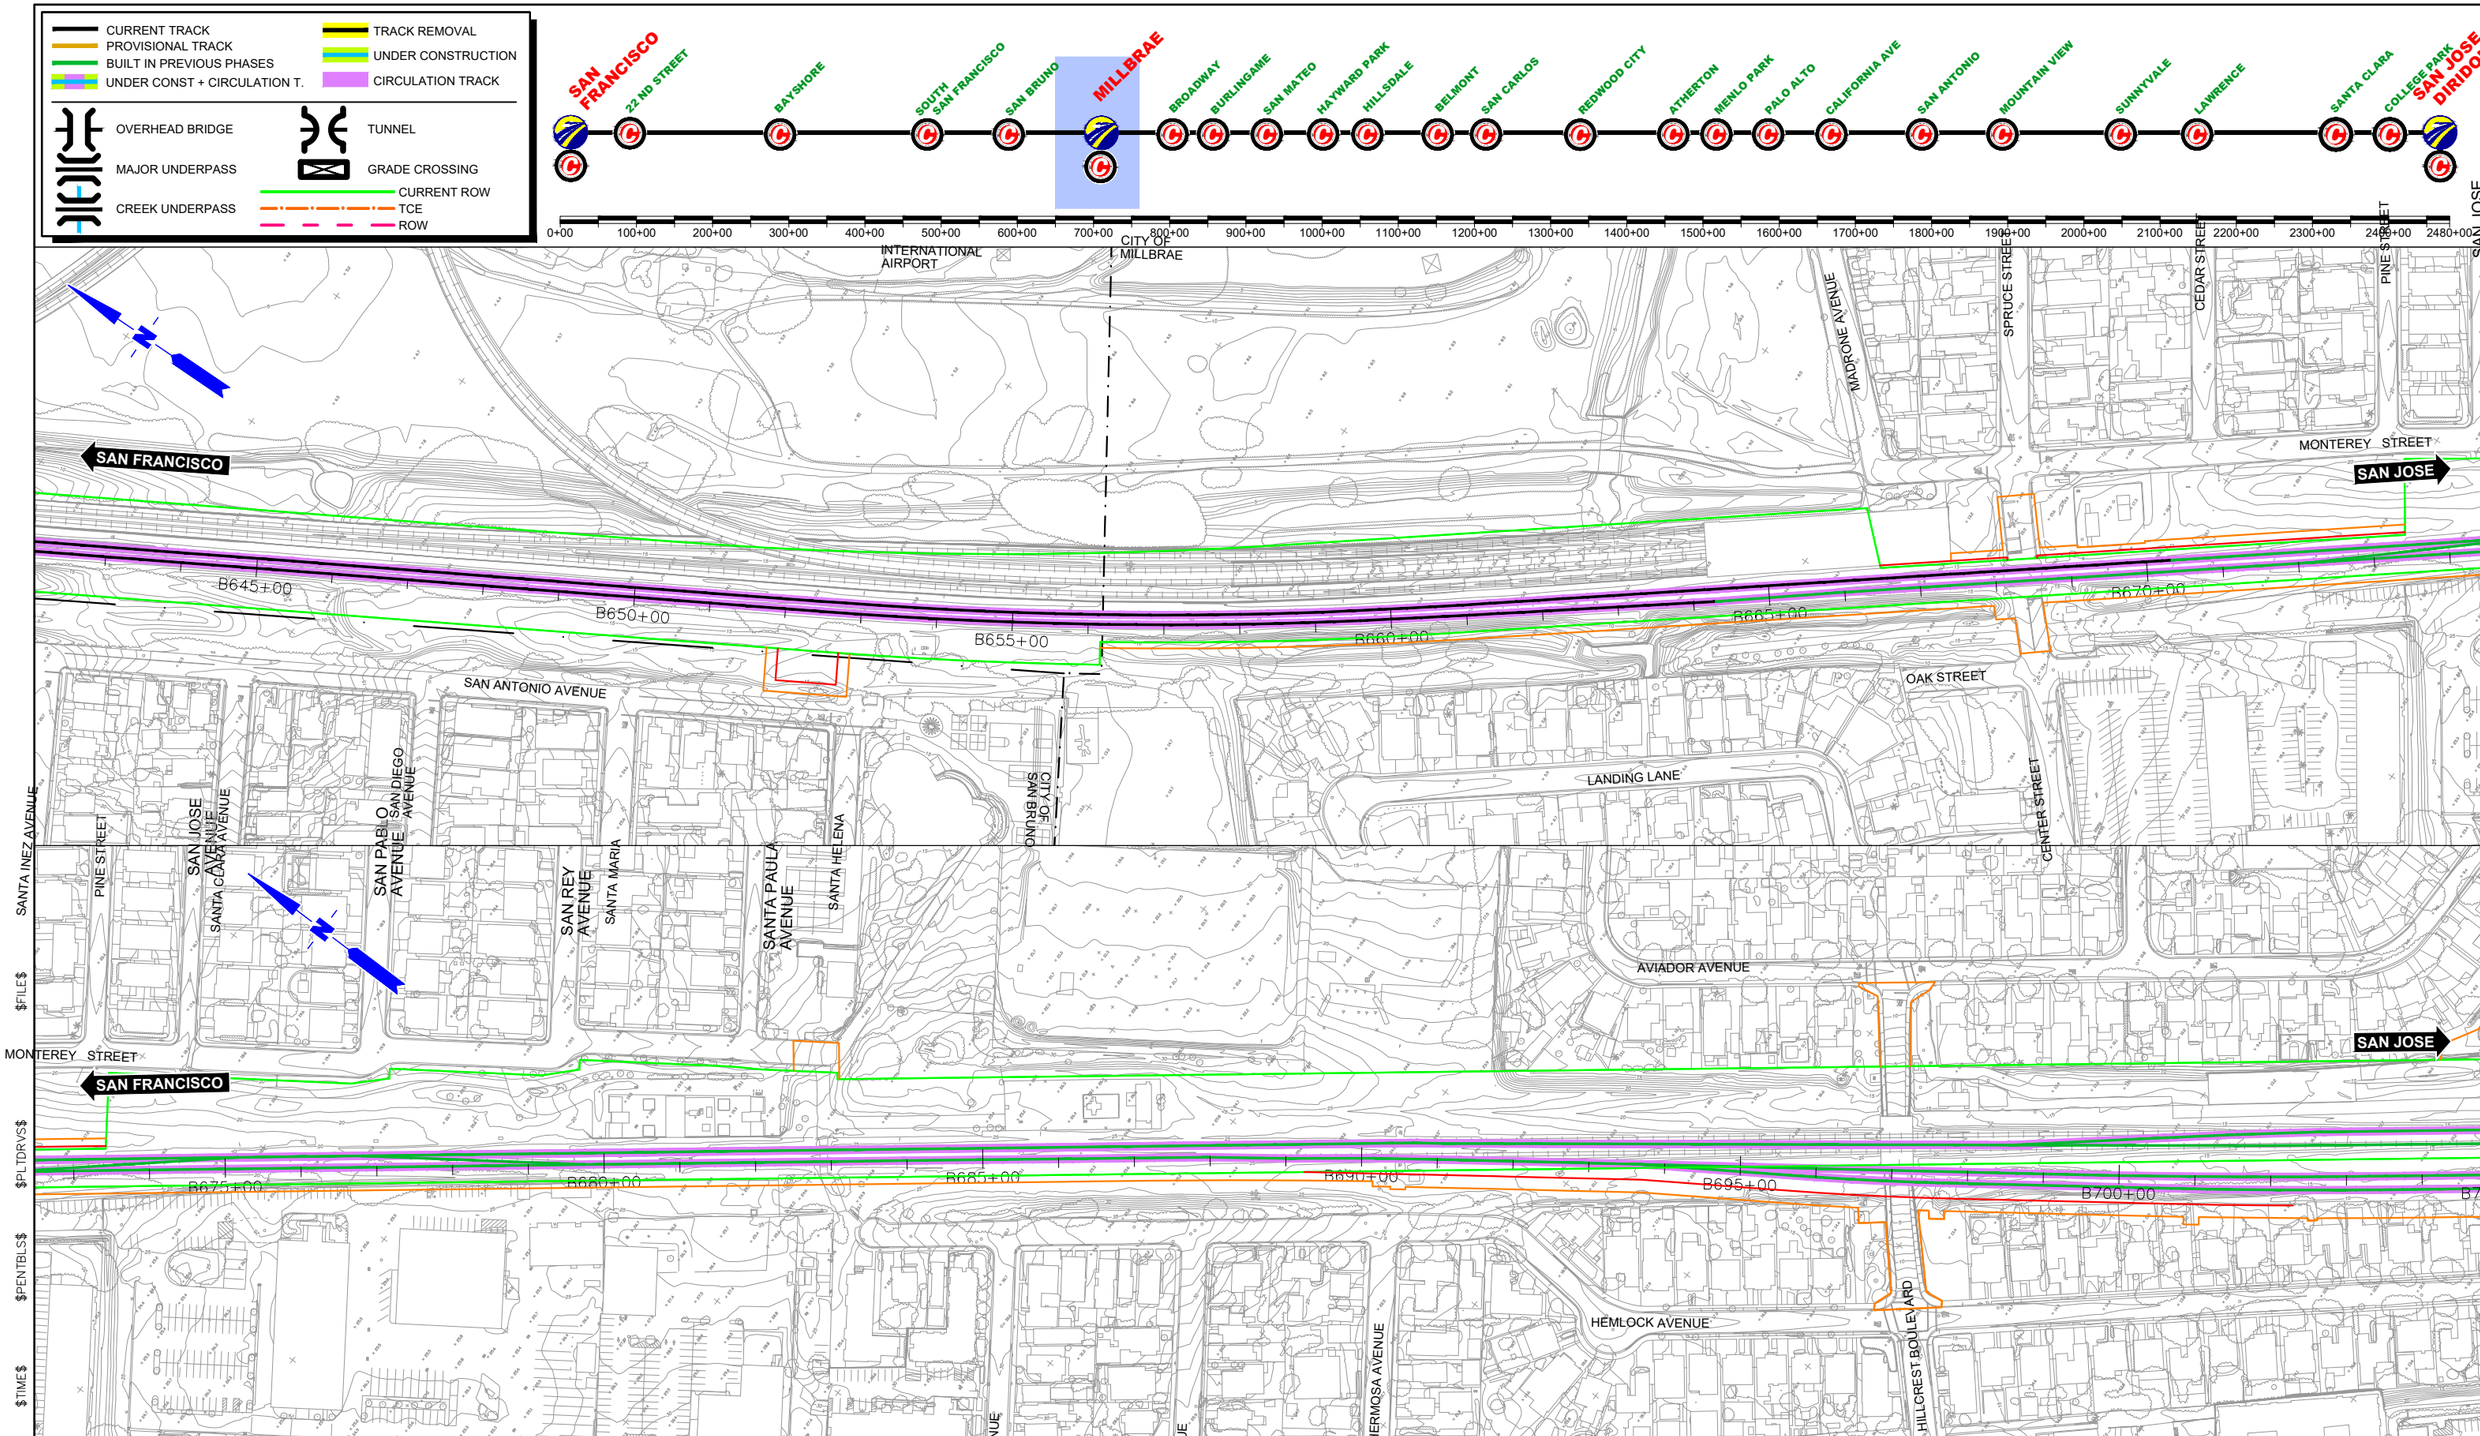

REV	DATE	BY	SUB	APP	DESCRIPTION

DESIGNED BY
DRAWN BY
CHECKED BY
IN CHARGE
DATE MAR/2019

DRAFT PEPD SUBMITTAL FOR INTERNAL USE ONLY

NOT FOR CONSTRUCTION

$DATE$ $TIME$ $PENTBL$ $PLTDRVS$ $FILE$ $USER$

prointec 12 Argos Ave. 11th Floor Mooresville, SP 28036

HNTB 1111 Broadway 9th Floor Oakland, CA 94607

CALIFORNIA High-Speed Rail Authority

CALIFORNIA HIGH-SPEED TRAIN PROJECT
SAN FRANCISCO TO SAN JOSE
MILLBRAE STATION
CONSTRUCTION PHASES
PLAN
PHASE 10

CONTRACT NO.
DRAWING NO. CV–I1MIL–PH10–01
SCALE 1"= 200'
SHEET NO. 1 OF 3

CURRENT TRACK
PROVISIONAL TRACK
BUILT IN PREVIOUS PHASES
UNDER CONST + CIRCULATION T.
TRACK REMOVAL
UNDER CONSTRUCTION
CIRCULATION TRACK
OVERHEAD BRIDGE
TUNNEL
MAJOR UNDERPASS
GRADE CROSSING
CREEK UNDERPASS
CURRENT ROW
TCE
ROW

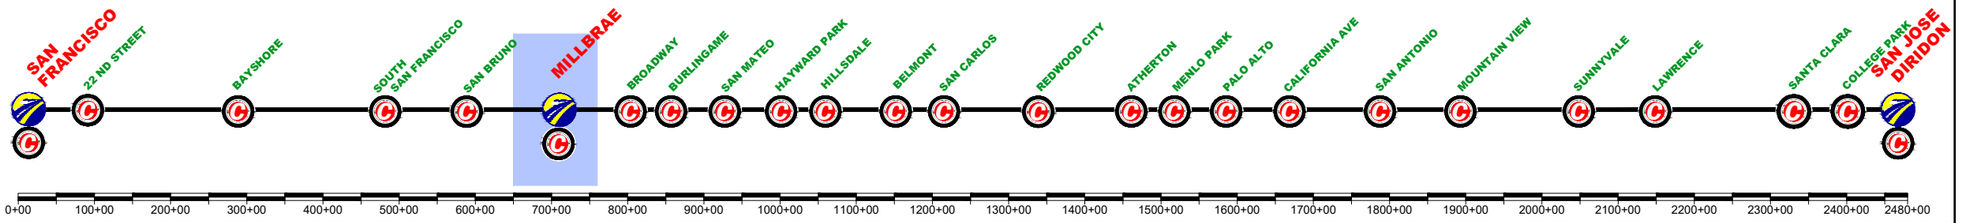

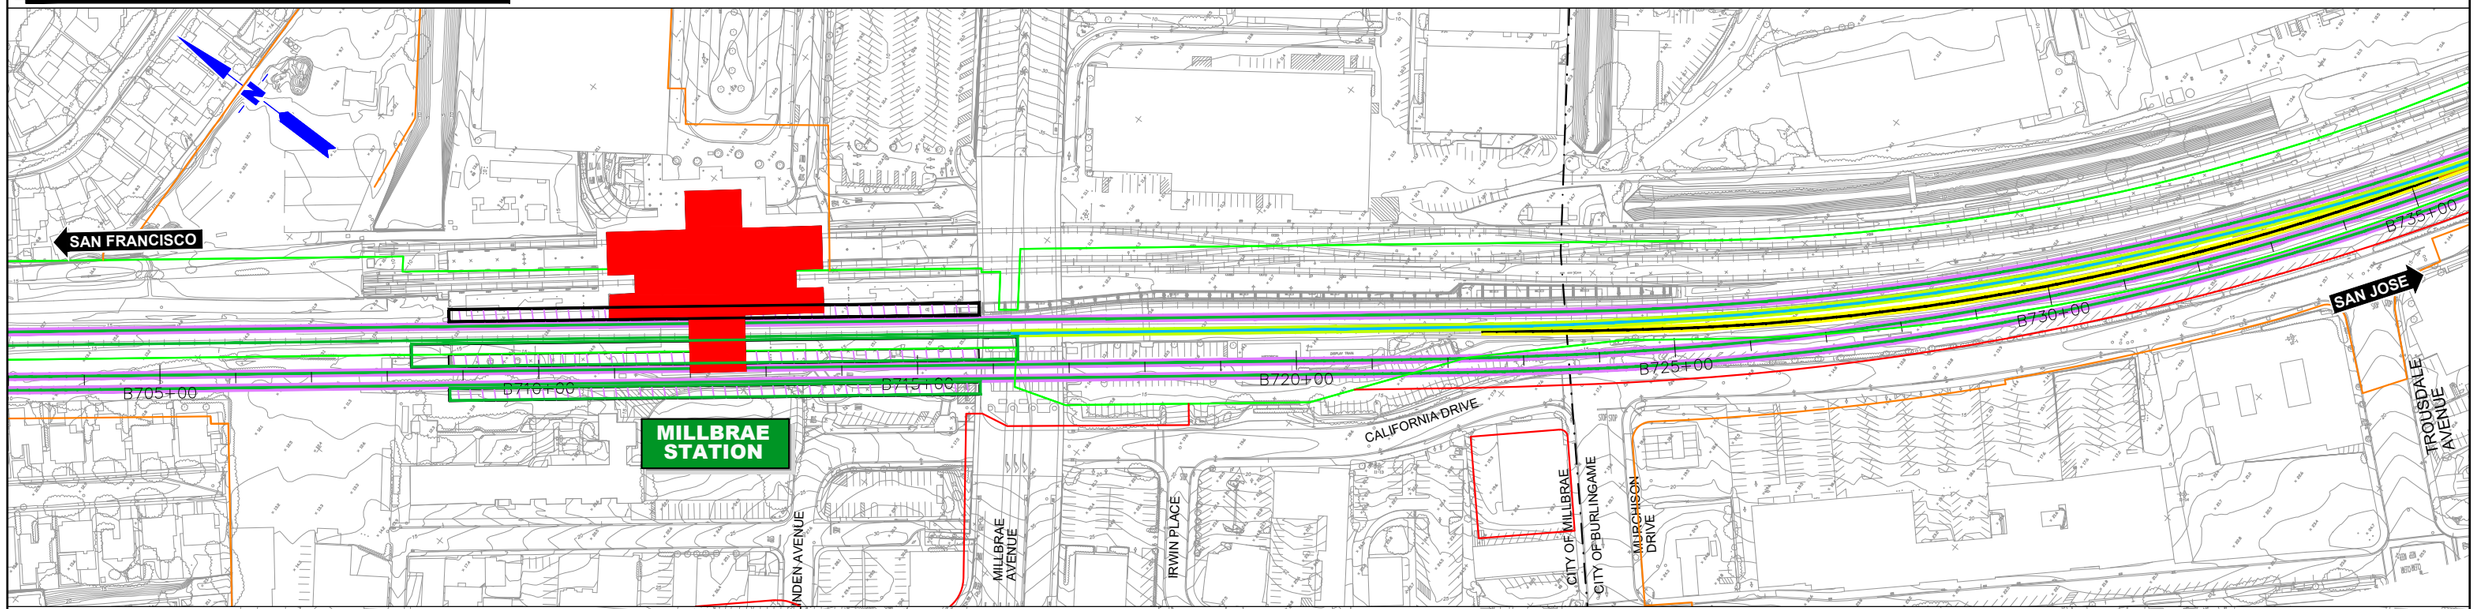

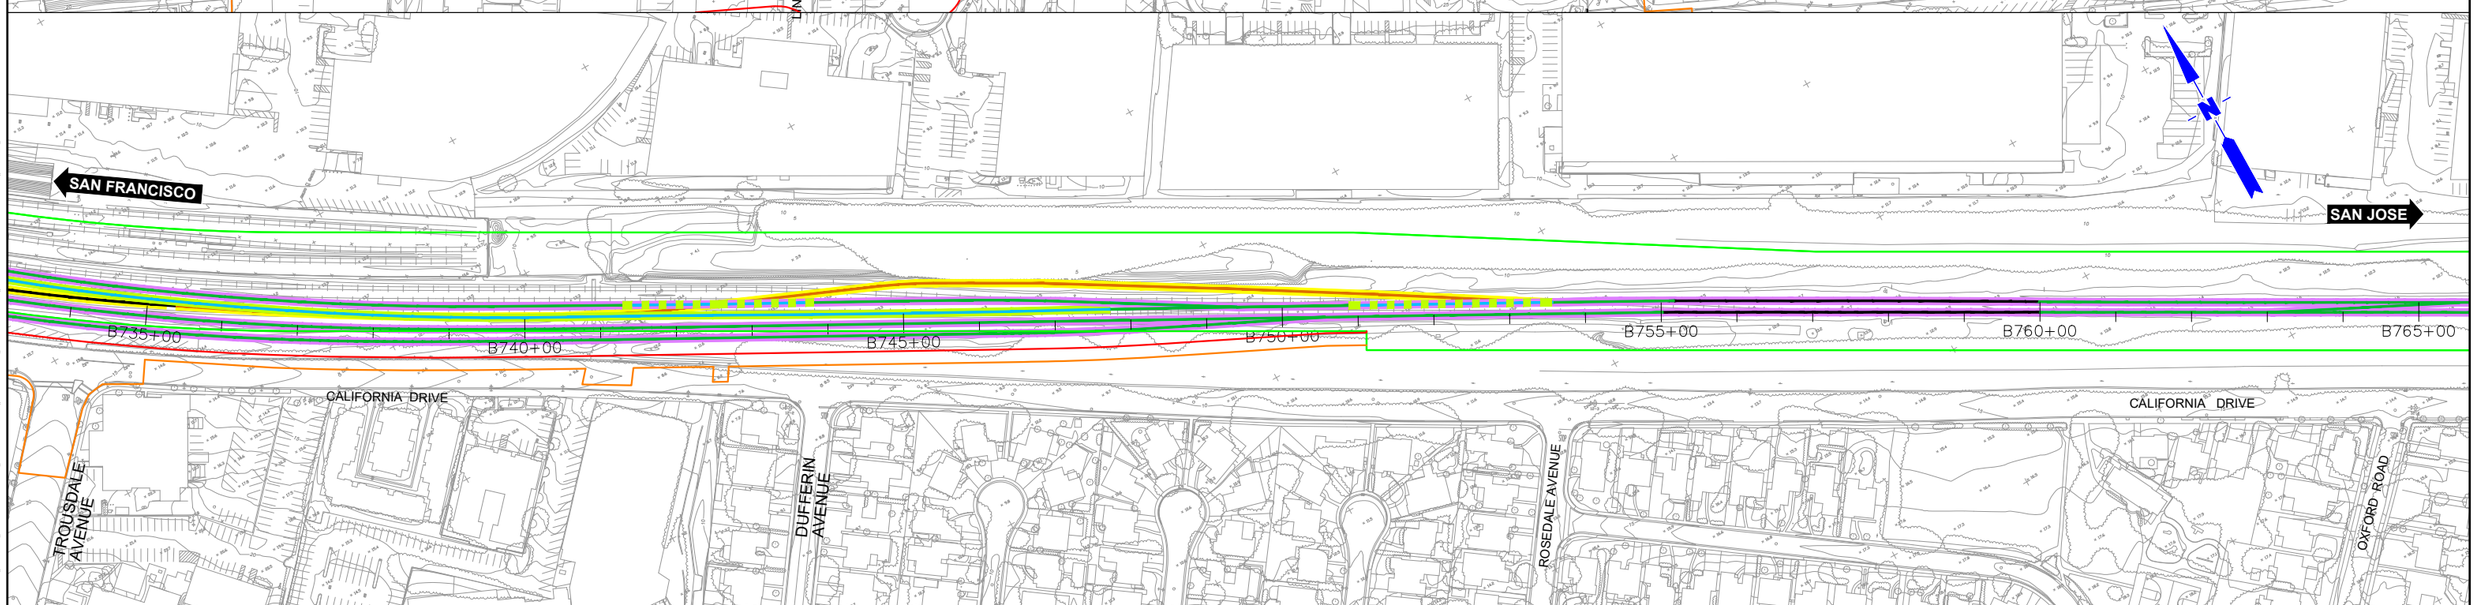

$FILE$
$PLTDRVS$
$PENTBLS$
$TIME$
$DATE$
$USER$

REV	DATE	BY	SUB	APP	DESCRIPTION

DESIGNED BY
DRAWN BY
CHECKED BY
IN CHARGE
DATE MAR/2019

DRAFT PEPD SUBMITTAL FOR INTERNAL USE ONLY

NOT FOR CONSTRUCTION

prointec 12 Burgos Ave. 11th Floor Madrid, SP 28036
HNTB 1111 Broadway 9th Floor Oakland, CA 94607

CALIFORNIA High-Speed Rail Authority

CALIFORNIA HIGH-SPEED TRAIN PROJECT
SAN FRANCISCO TO SAN JOSE
MILLBRAE STATION
CONSTRUCTION PHASES
PLAN
PHASE 10

CONTRACT NO.
DRAWING NO. CV-I1MIL-PH10-02
SCALE 1"= 200'
SHEET NO. 2 OF 3

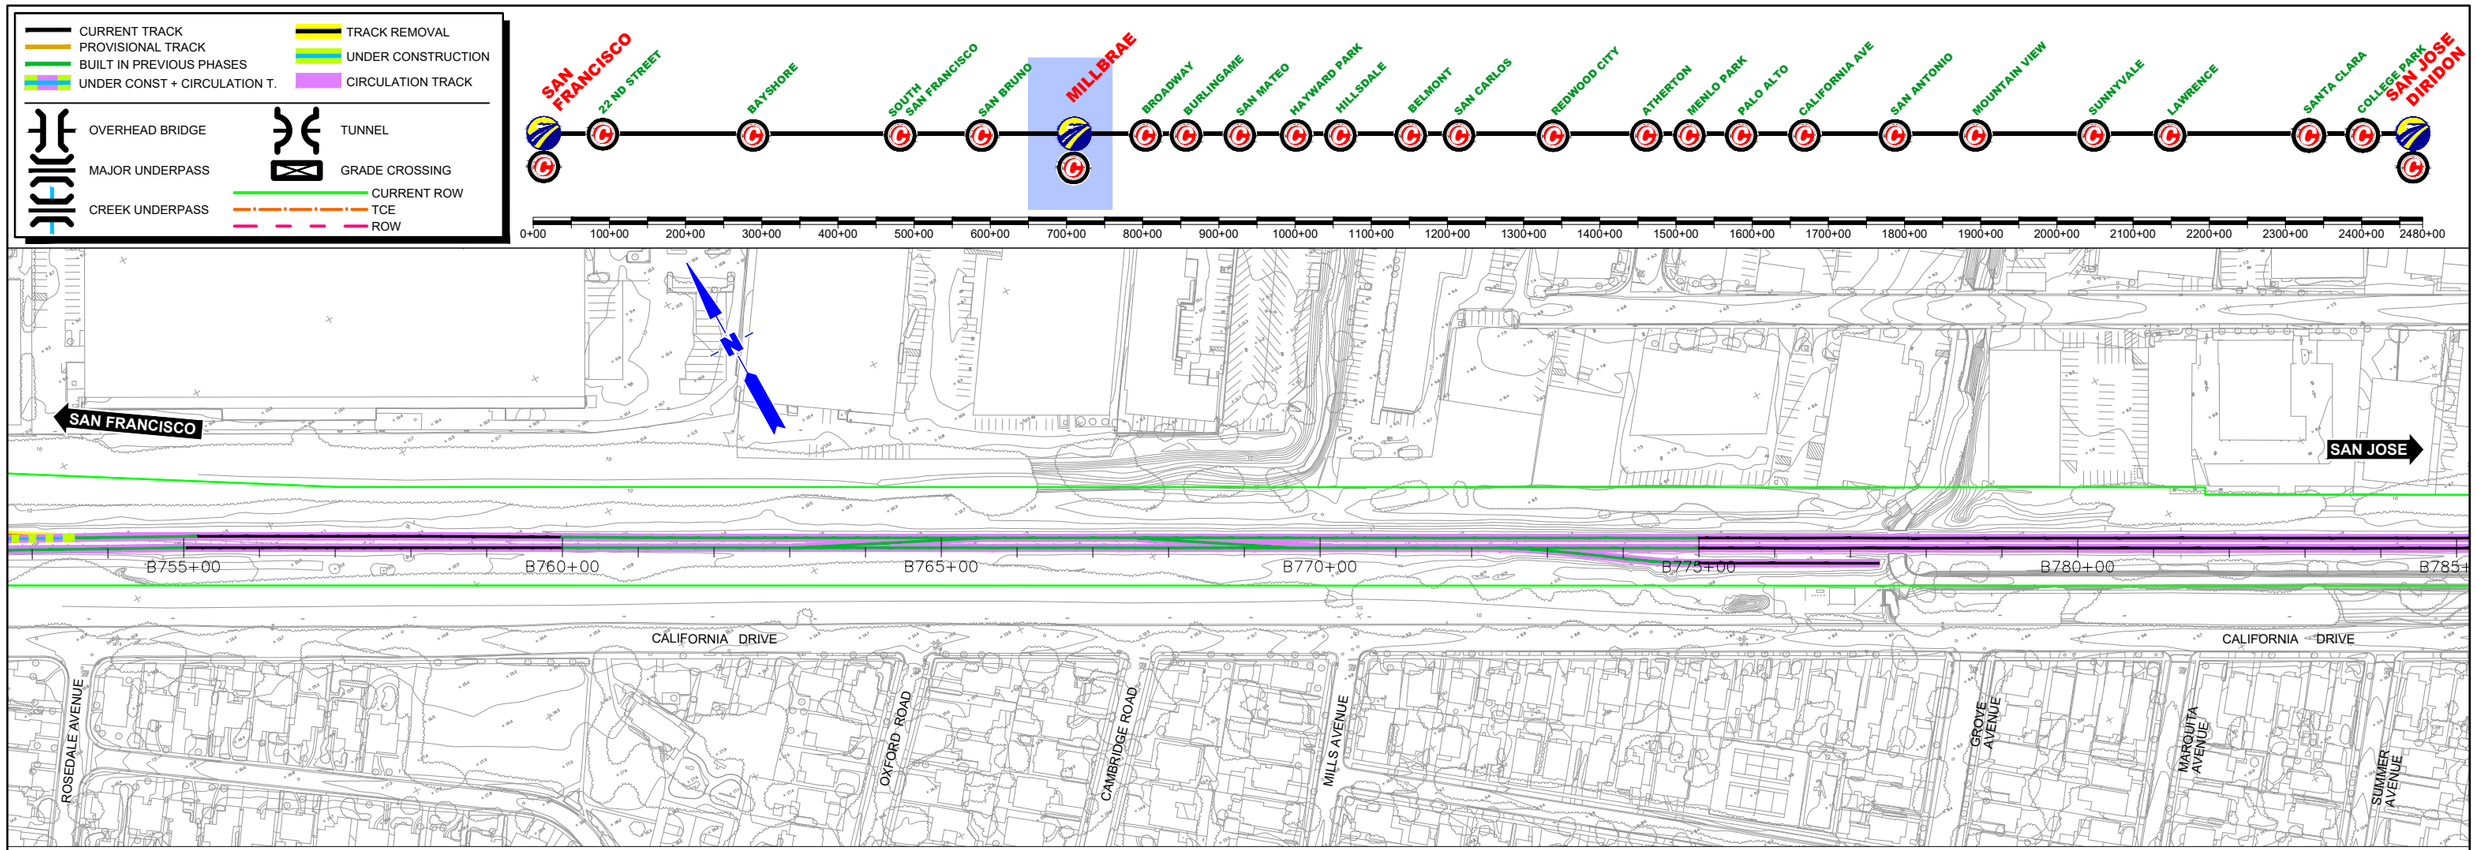

$FILE$
$PLTDRVS$
$PENTBLS$
$TIME$
$DATE$
$USER$

REV	DATE	BY	SUB	APP	DESCRIPTION

DESIGNED BY
DRAWN BY
CHECKED BY
IN CHARGE
DATE MAR/2019

DRAFT PEPD SUBMITTAL FOR INTERNAL USE ONLY

NOT FOR CONSTRUCTION

promtec 12 Burgos Ave. 11th Floor Madrid, SP 28036
HNTB 1111 Broadway 9th Floor Oakland, CA 94607

CALIFORNIA High-Speed Rail Authority

CALIFORNIA HIGH-SPEED TRAIN PROJECT
SAN FRANCISCO TO SAN JOSE
MILLBRAE STATION
CONSTRUCTION PHASES
PLAN
PHASE 10

CONTRACT NO.
DRAWING NO. CV–I1MIL–PH10–03
SCALE 1"= 200'
SHEET NO. 3 OF 3

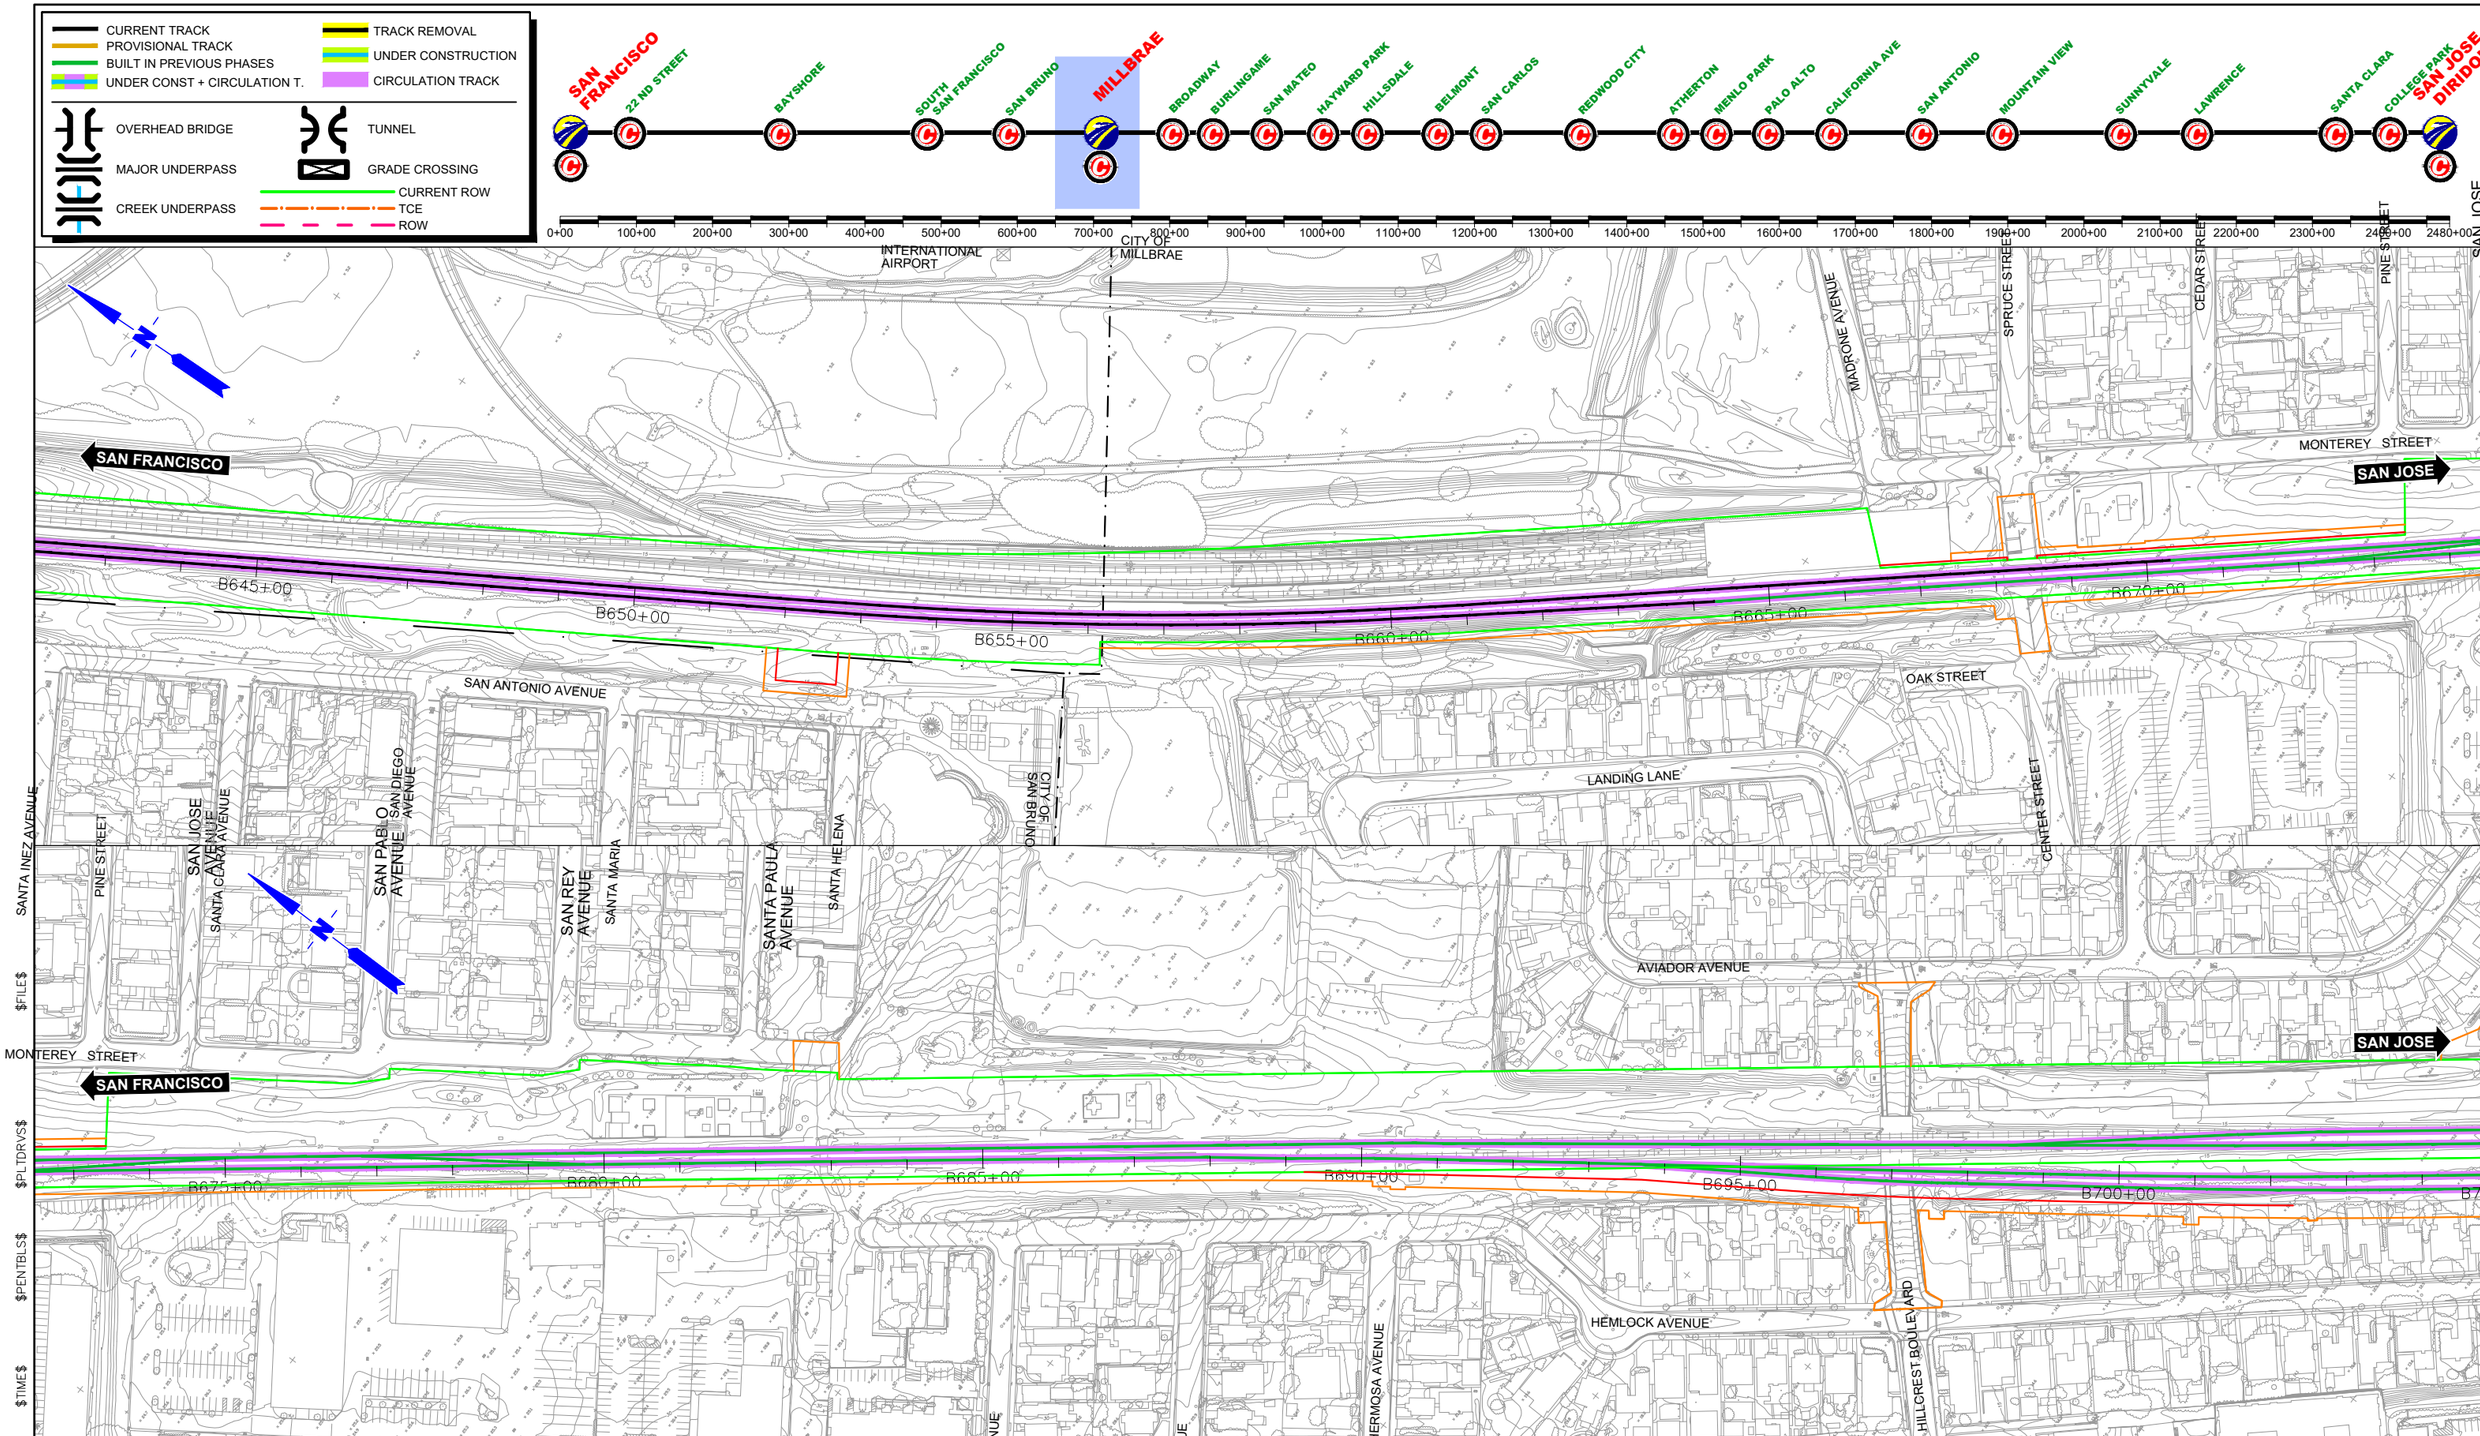

REV	DATE	BY	SUB	APP	DESCRIPTION

DESIGNED BY
DRAWN BY
CHECKED BY
IN CHARGE
DATE MAR/2019

DRAFT PEPD SUBMITTAL FOR INTERNAL USE ONLY

NOT FOR CONSTRUCTION

promtec 12 Argos Ave. 11th Floor Mill'd, SP 28036

HNTB 1111 Broadway 9th Floor Oakland, CA 94607

CALIFORNIA High-Speed Rail Authority

CALIFORNIA HIGH-SPEED TRAIN PROJECT
SAN FRANCISCO TO SAN JOSE
MILLBRAE STATION
CONSTRUCTION PHASES
PLAN
PHASE 11

CONTRACT NO.
DRAWING NO. CV–I1MIL–PH11–01
SCALE 1"= 200'
SHEET NO. 1 OF 3

$USER$ $DATE$ $TIME$ $PENTBL$ $PLTDRVS$ $FILE$

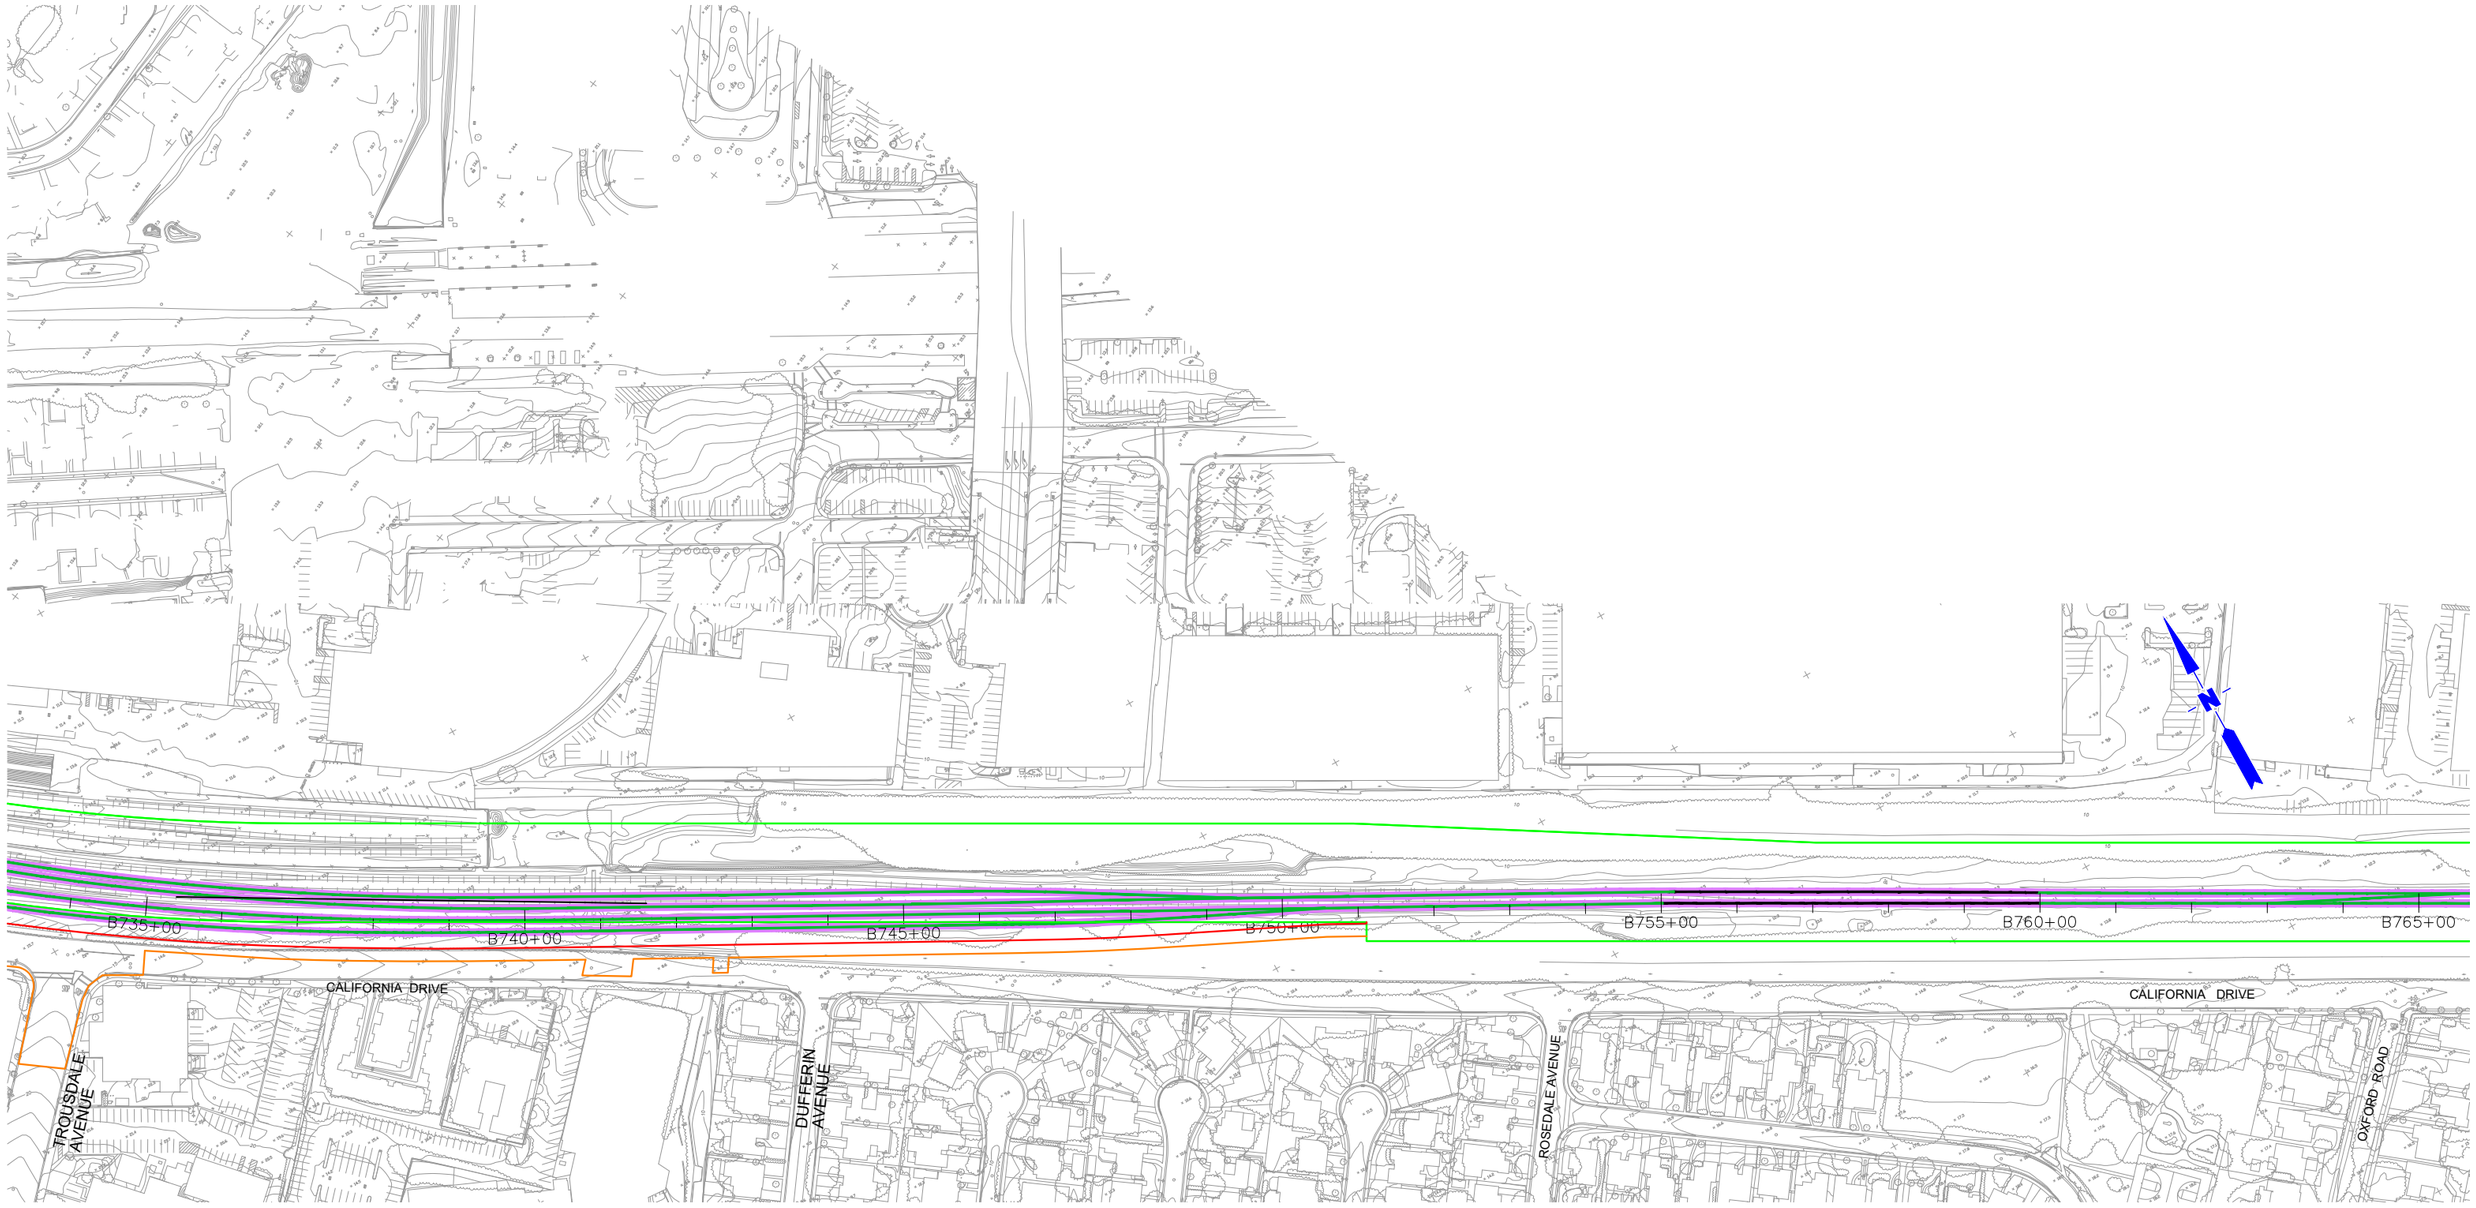
B735+00
B740+00
B745+00
B750+00
B755+00
B760+00
B765+00
CALIFORNIA DRIVE
CALIFORNIA DRIVE
TROUSDALE AVENUE
DUFFERIN AVENUE
ROSEDALE AVENUE
OXFORD ROAD

SAN FRANCISCO

PHASE 3

SAN JOSE

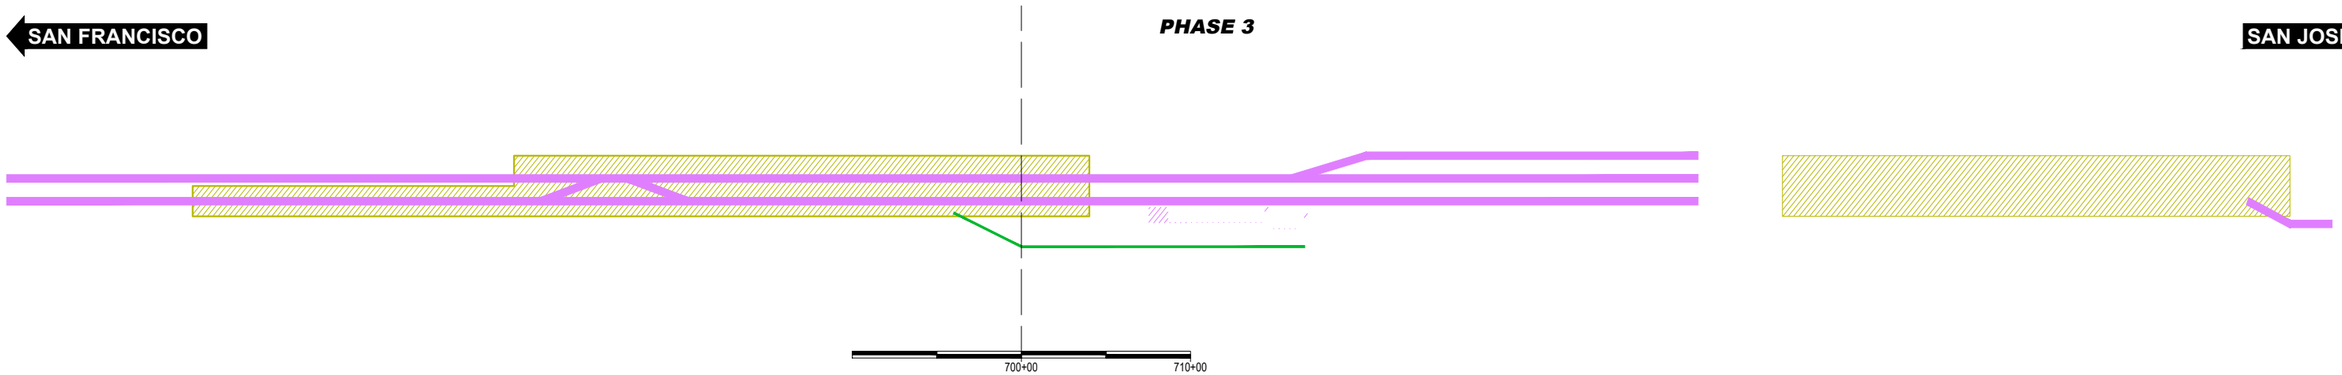

SAN FRANCISCO

PHASE 4

SAN JOSE

SAN FRANCISCO

PHASE 5

SAN JOSE

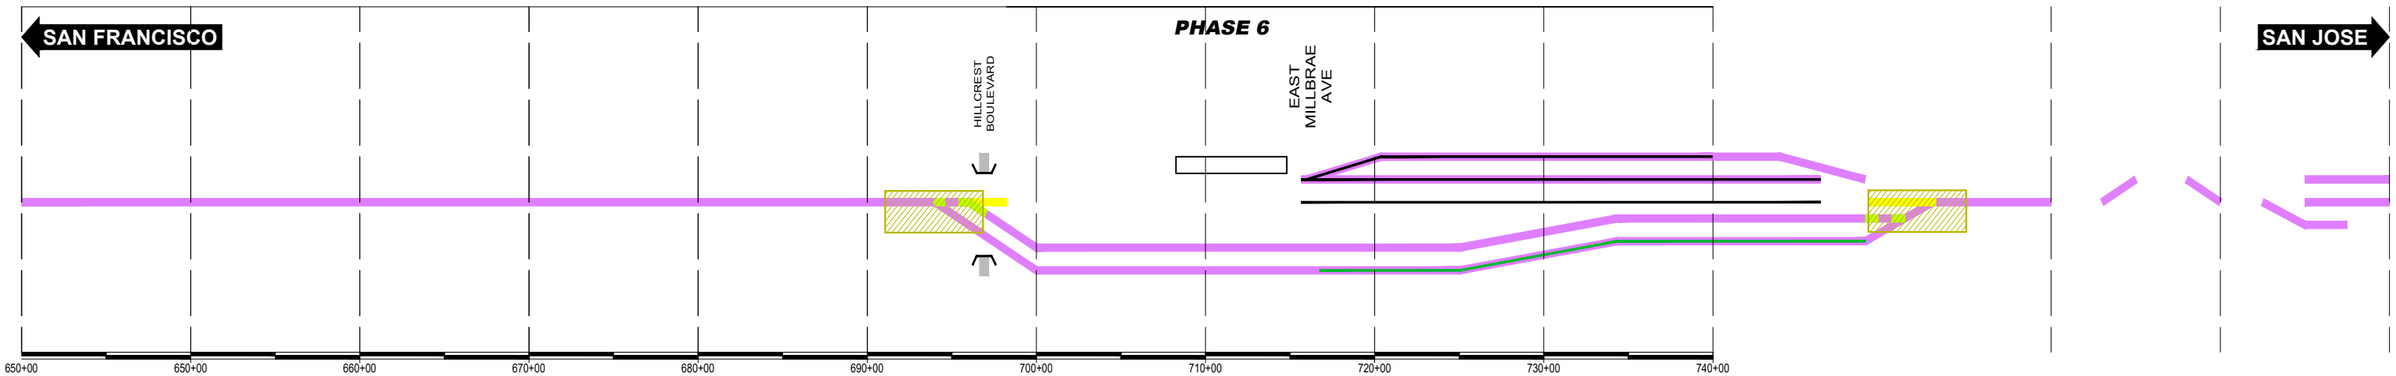
SAN FRANCISCO
PHASE 6
SAN JOSE
HILLCREST BOULEVARD
EAST MILLBRAE AVE
650+00
650+00
660+00
670+00
680+00
690+00
700+00
710+00
720+00
730+00
740+00

SAN FRANCISCO
PHASE 7
SAN JOSE

SAN FRANCISCO
PHASE 8
SAN JOSE

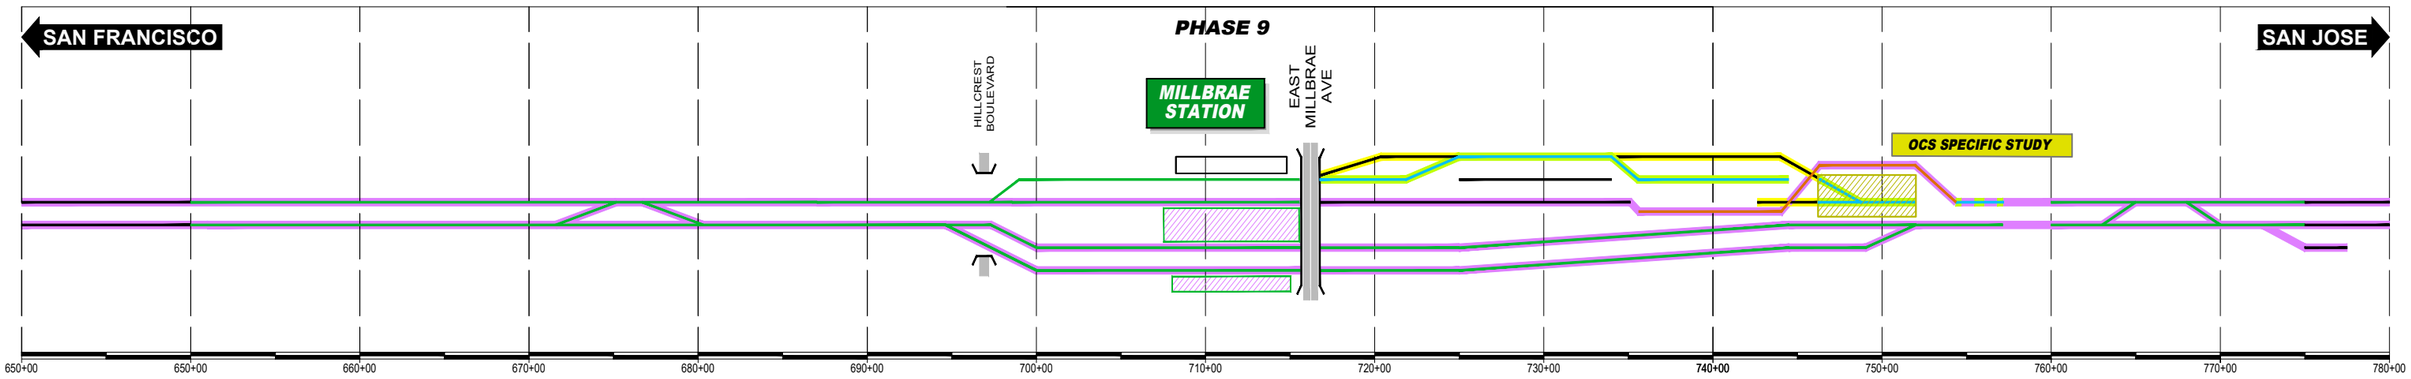
SAN FRANCISCO
PHASE 9
SAN JOSE
HILLCREST BOULEVARD
MILLBRAE STATION
EAST MILLBRAE AVE
OCS SPECIFIC STUDY
650+00
650+00
660+00
670+00
680+00
690+00
700+00
710+00
720+00
730+00
740+00
750+00
760+00
770+00
780+00

A

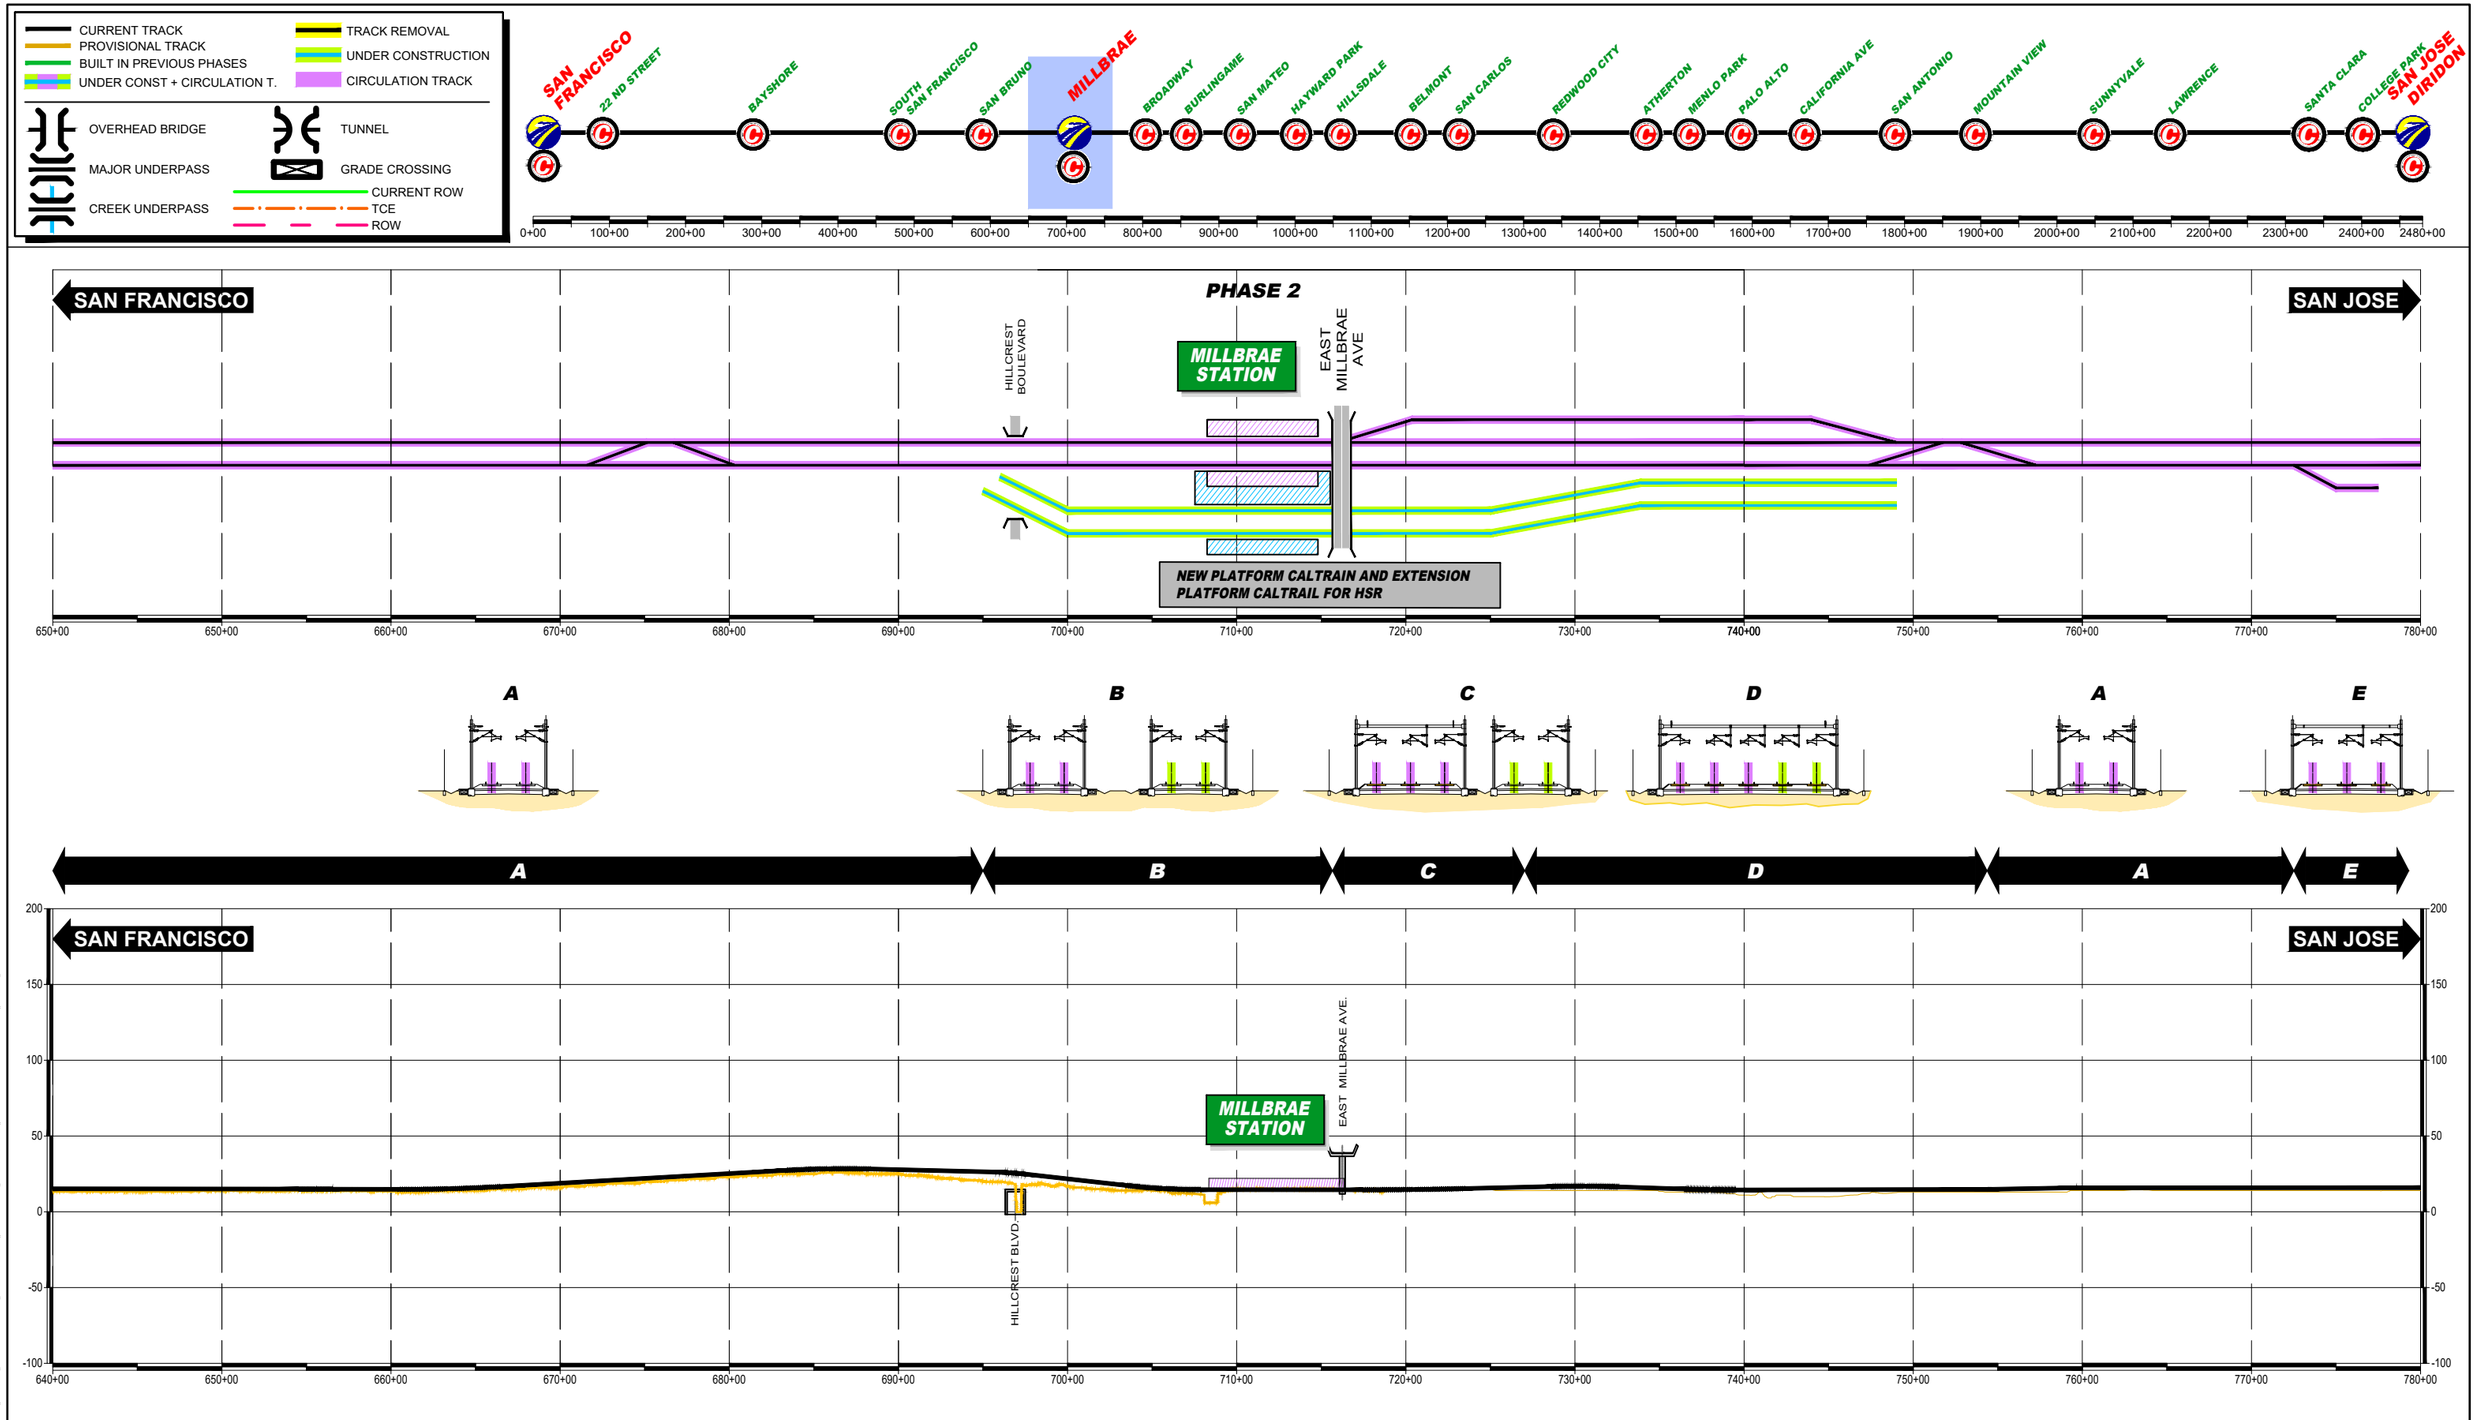

$FILE$
$PLTDRVS$
$PENTBLS$
$TIME$
$DATE$
$USER$

REV	DATE	BY	SUB	APP	DESCRIPTION

DESIGNED BY
DRAWN BY
CHECKED BY
IN CHARGE
DATE MAR/2019

DRAFT PEPD SUBMITTAL FOR INTERNAL USE ONLY

NOT FOR CONSTRUCTION

prointec 12 Burgos Ave. 11th Floor Madrid, SP 28036

HNTB 1111 Broadway 9th Floor Oakland, CA 94607

CALIFORNIA High-Speed Rail Authority

CALIFORNIA HIGH-SPEED TRAIN PROJECT
SAN FRANCISCO TO SAN JOSE
MILLBRAE STATION
CONSTRUCTION PHASES
PLAN AND PROFILE SCHEME
PHASE 2

CONTRACT NO.
DRAWING NO. CV-I6MIL-SPP-03
SCALE NOT TO SCALE
SHEET NO. 3 OF 12

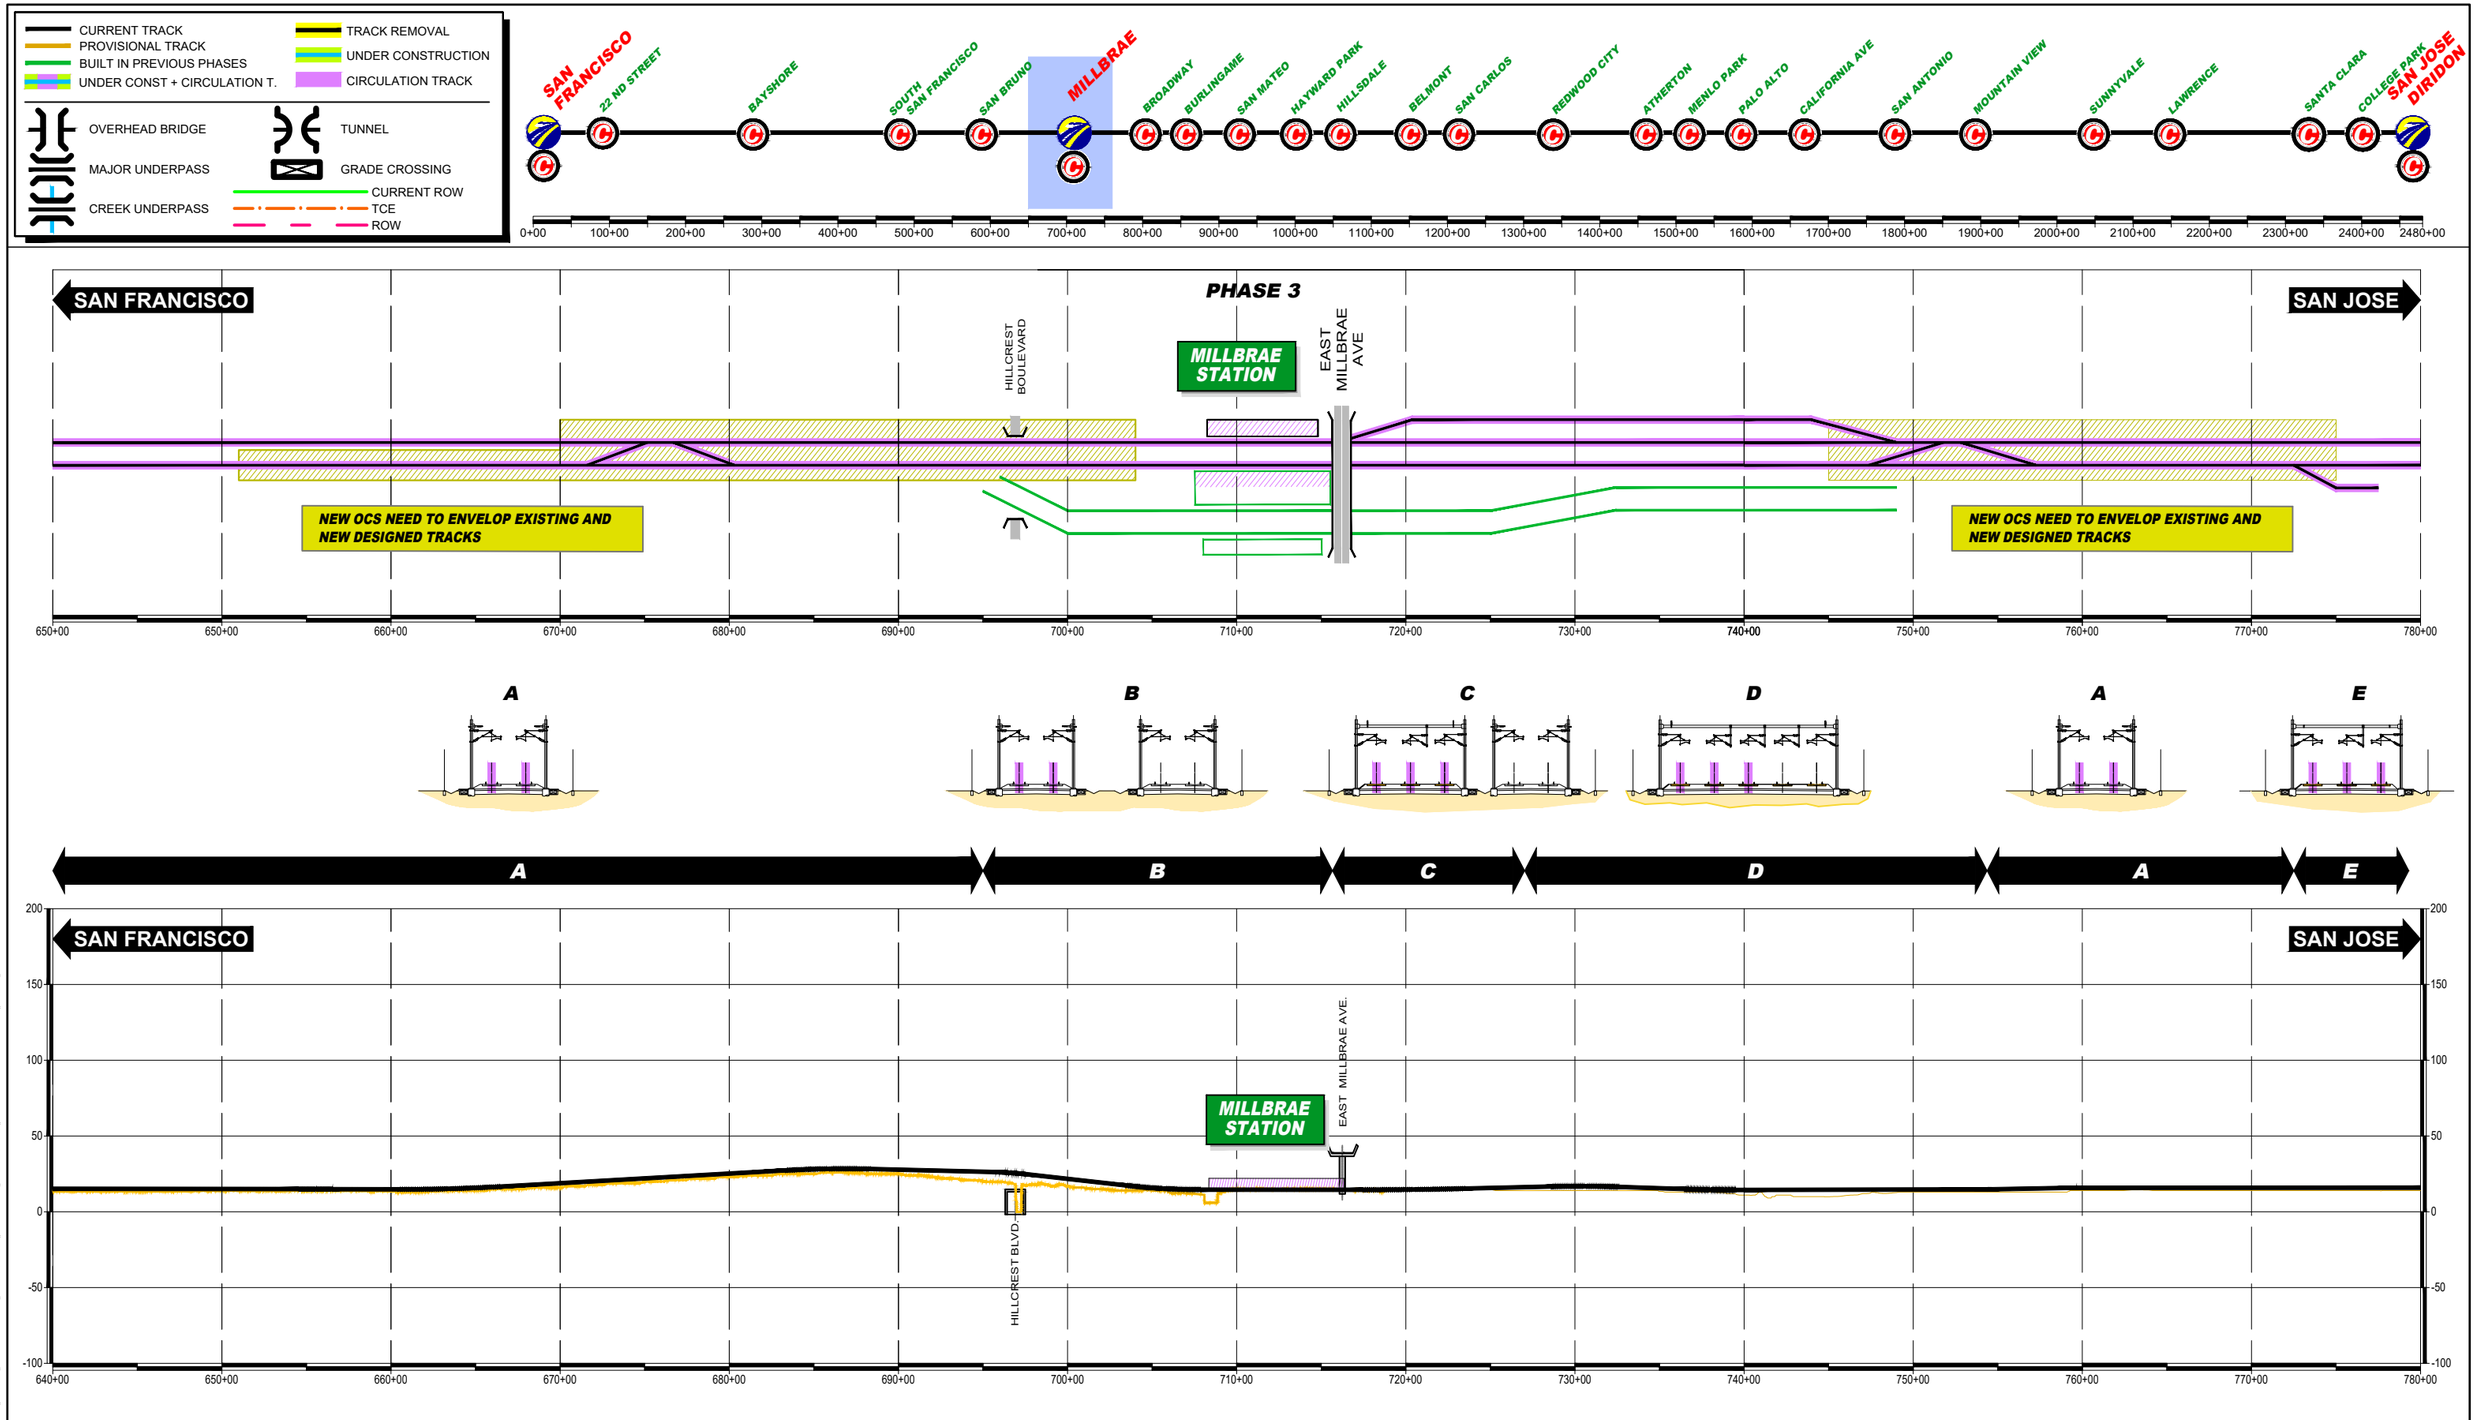

REV	DATE	BY	SUB	APP	DESCRIPTION

DESIGNED BY
DRAWN BY
CHECKED BY
IN CHARGE
DATE MAR/2019

DRAFT PEPD SUBMITTAL FOR INTERNAL USE ONLY

NOT FOR CONSTRUCTION

prointec 12 Burgos Ave. 11th Floor Madrid, SP 28036
HNTB 1111 Broadway 9th Floor Oakland, CA 94607

CALIFORNIA High-Speed Rail Authority

CALIFORNIA HIGH-SPEED TRAIN PROJECT
SAN FRANCISCO TO SAN JOSE
MILLBRAE STATION
CONSTRUCTION PHASES
PLAN AND PROFILE SCHEME
PHASE 3

CONTRACT NO.
DRAWING NO. CV-I6MIL-SPP-04
SCALE NOT TO SCALE
SHEET NO. 4 OF 12

$FILE$
$PLTDRVS$
$PENTBLS$
$TIME$
$DATE$
$USER$

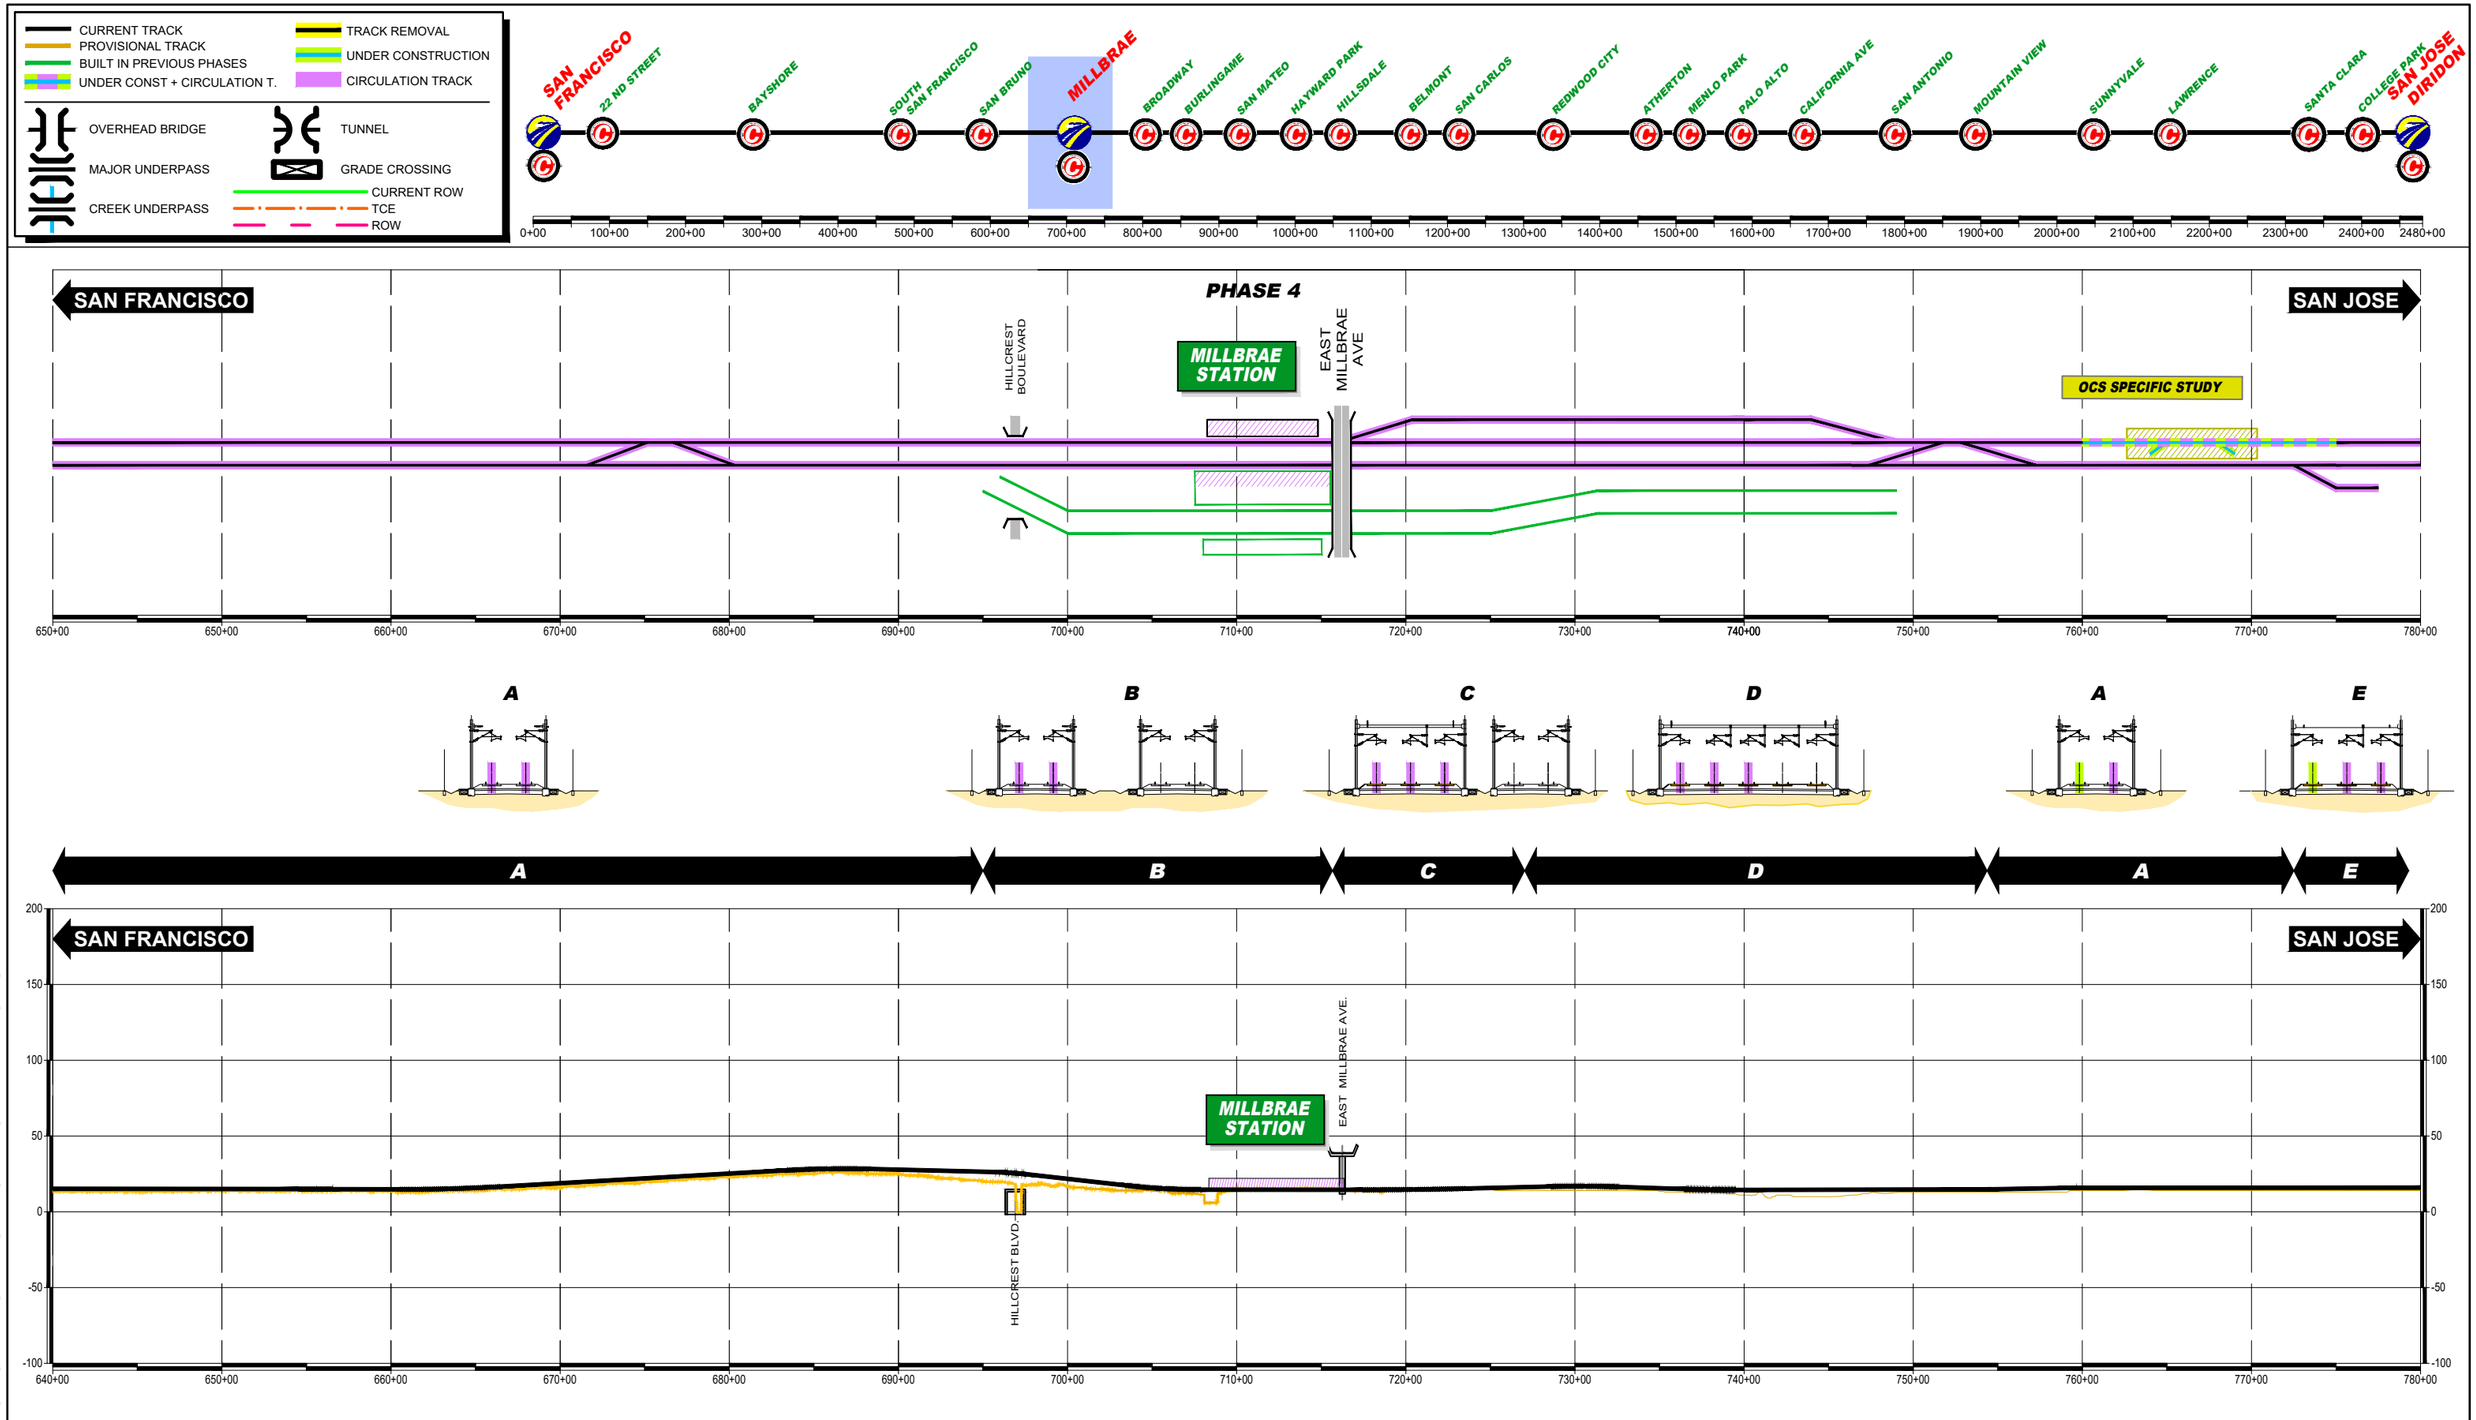

$FILE$
$PLTDRVS$
$PENTBLS$
$TIME$
$DATE$
$USER$

REV	DATE	BY	SUB	APP	DESCRIPTION

DESIGNED BY
DRAWN BY
CHECKED BY
IN CHARGE
DATE MAR/2019

DRAFT PEPD SUBMITTAL FOR INTERNAL USE ONLY

NOT FOR CONSTRUCTION

prointec 12 Burgos Ave. 11th Floor Madrid, SP 28036
HNTB 1111 Broadway 9th Floor Oakland, CA 94607

CALIFORNIA High-Speed Rail Authority

CALIFORNIA HIGH-SPEED TRAIN PROJECT
SAN FRANCISCO TO SAN JOSE
MILLBRAE STATION
CONSTRUCTION PHASES
PLAN AND PROFILE SCHEME
PHASE 4

CONTRACT NO.
DRAWING NO. CV-I6MIL-SPP-05
SCALE NOT TO SCALE
SHEET NO. 5 OF 12

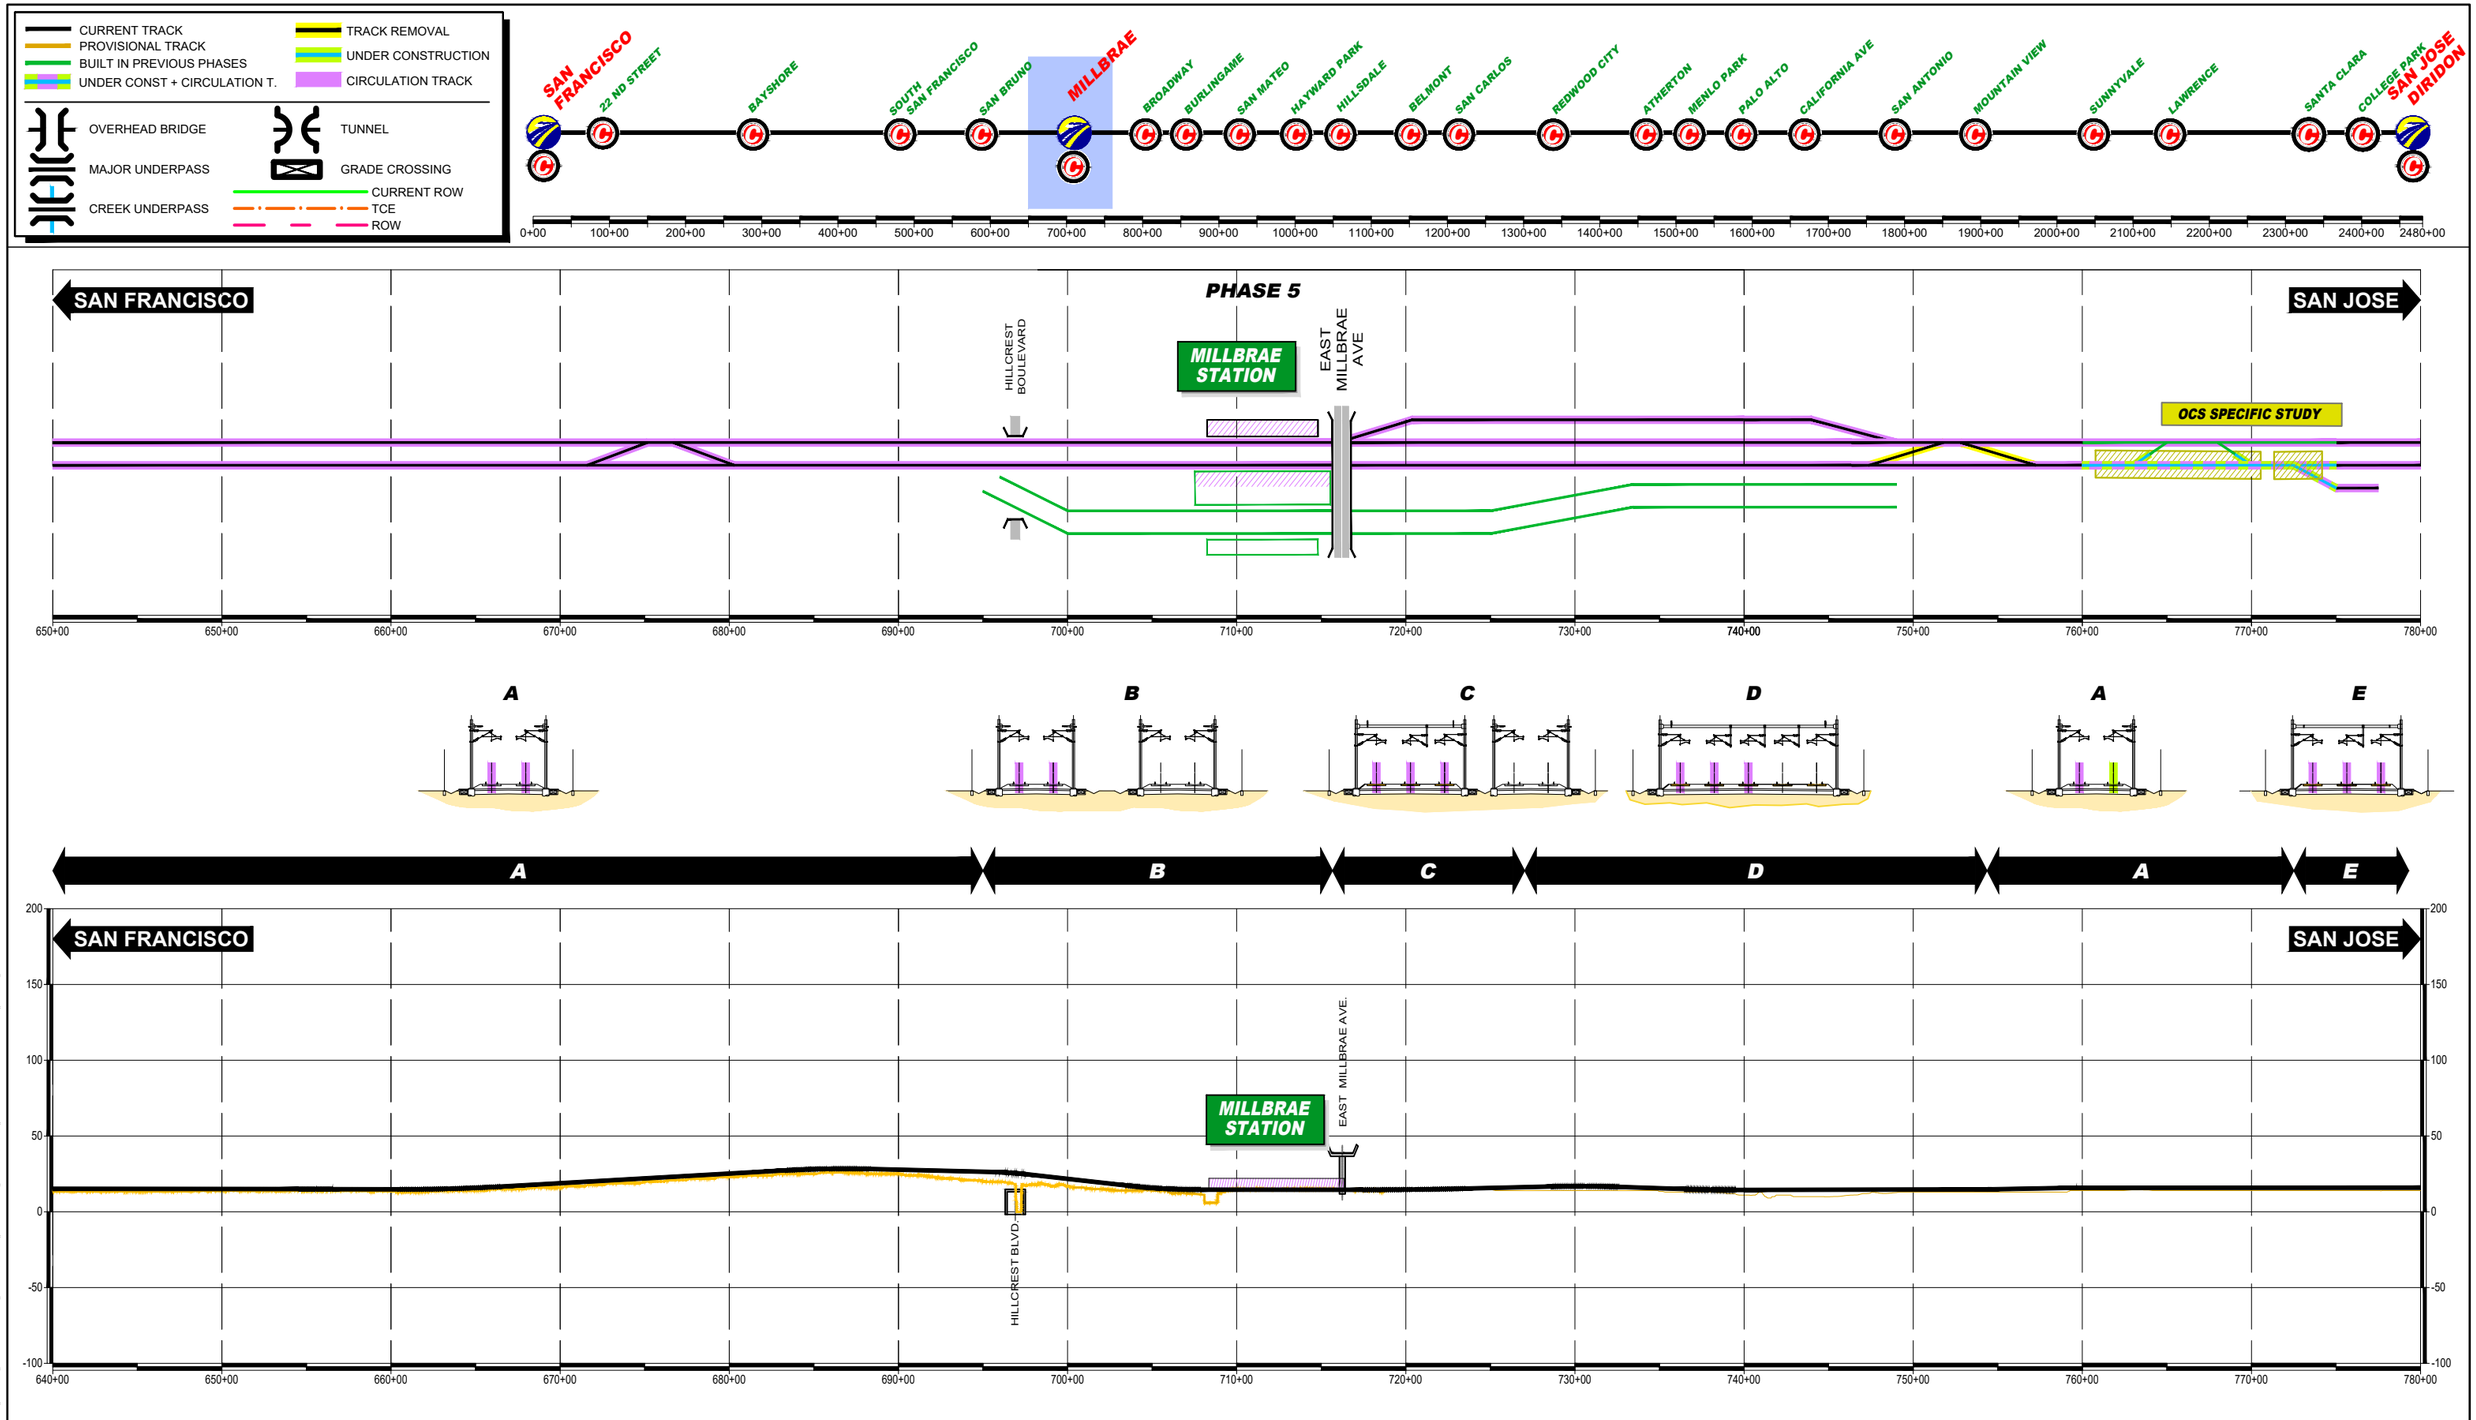

$FILE$
$PLTDRVS$
$PENTBLS$
$TIME$
$DATE$
$USER$

REV	DATE	BY	SUB	APP	DESCRIPTION

DESIGNED BY
DRAWN BY
CHECKED BY
IN CHARGE
DATE MAR/2019

DRAFT PEPD SUBMITTAL FOR INTERNAL USE ONLY

NOT FOR CONSTRUCTION

prointec 12 Burgos Ave. 11th Floor Madrid, SP 28036

HNTB 1111 Broadway 9th Floor Oakland, CA 94607

CALIFORNIA High-Speed Rail Authority

CALIFORNIA HIGH-SPEED TRAIN PROJECT
SAN FRANCISCO TO SAN JOSE
MILLBRAE STATION
CONSTRUCTION PHASES
PLAN AND PROFILE SCHEME
PHASE 5

CONTRACT NO.
DRAWING NO. CV-I6MIL-SPP-06
SCALE NOT TO SCALE
SHEET NO. 6 OF 12

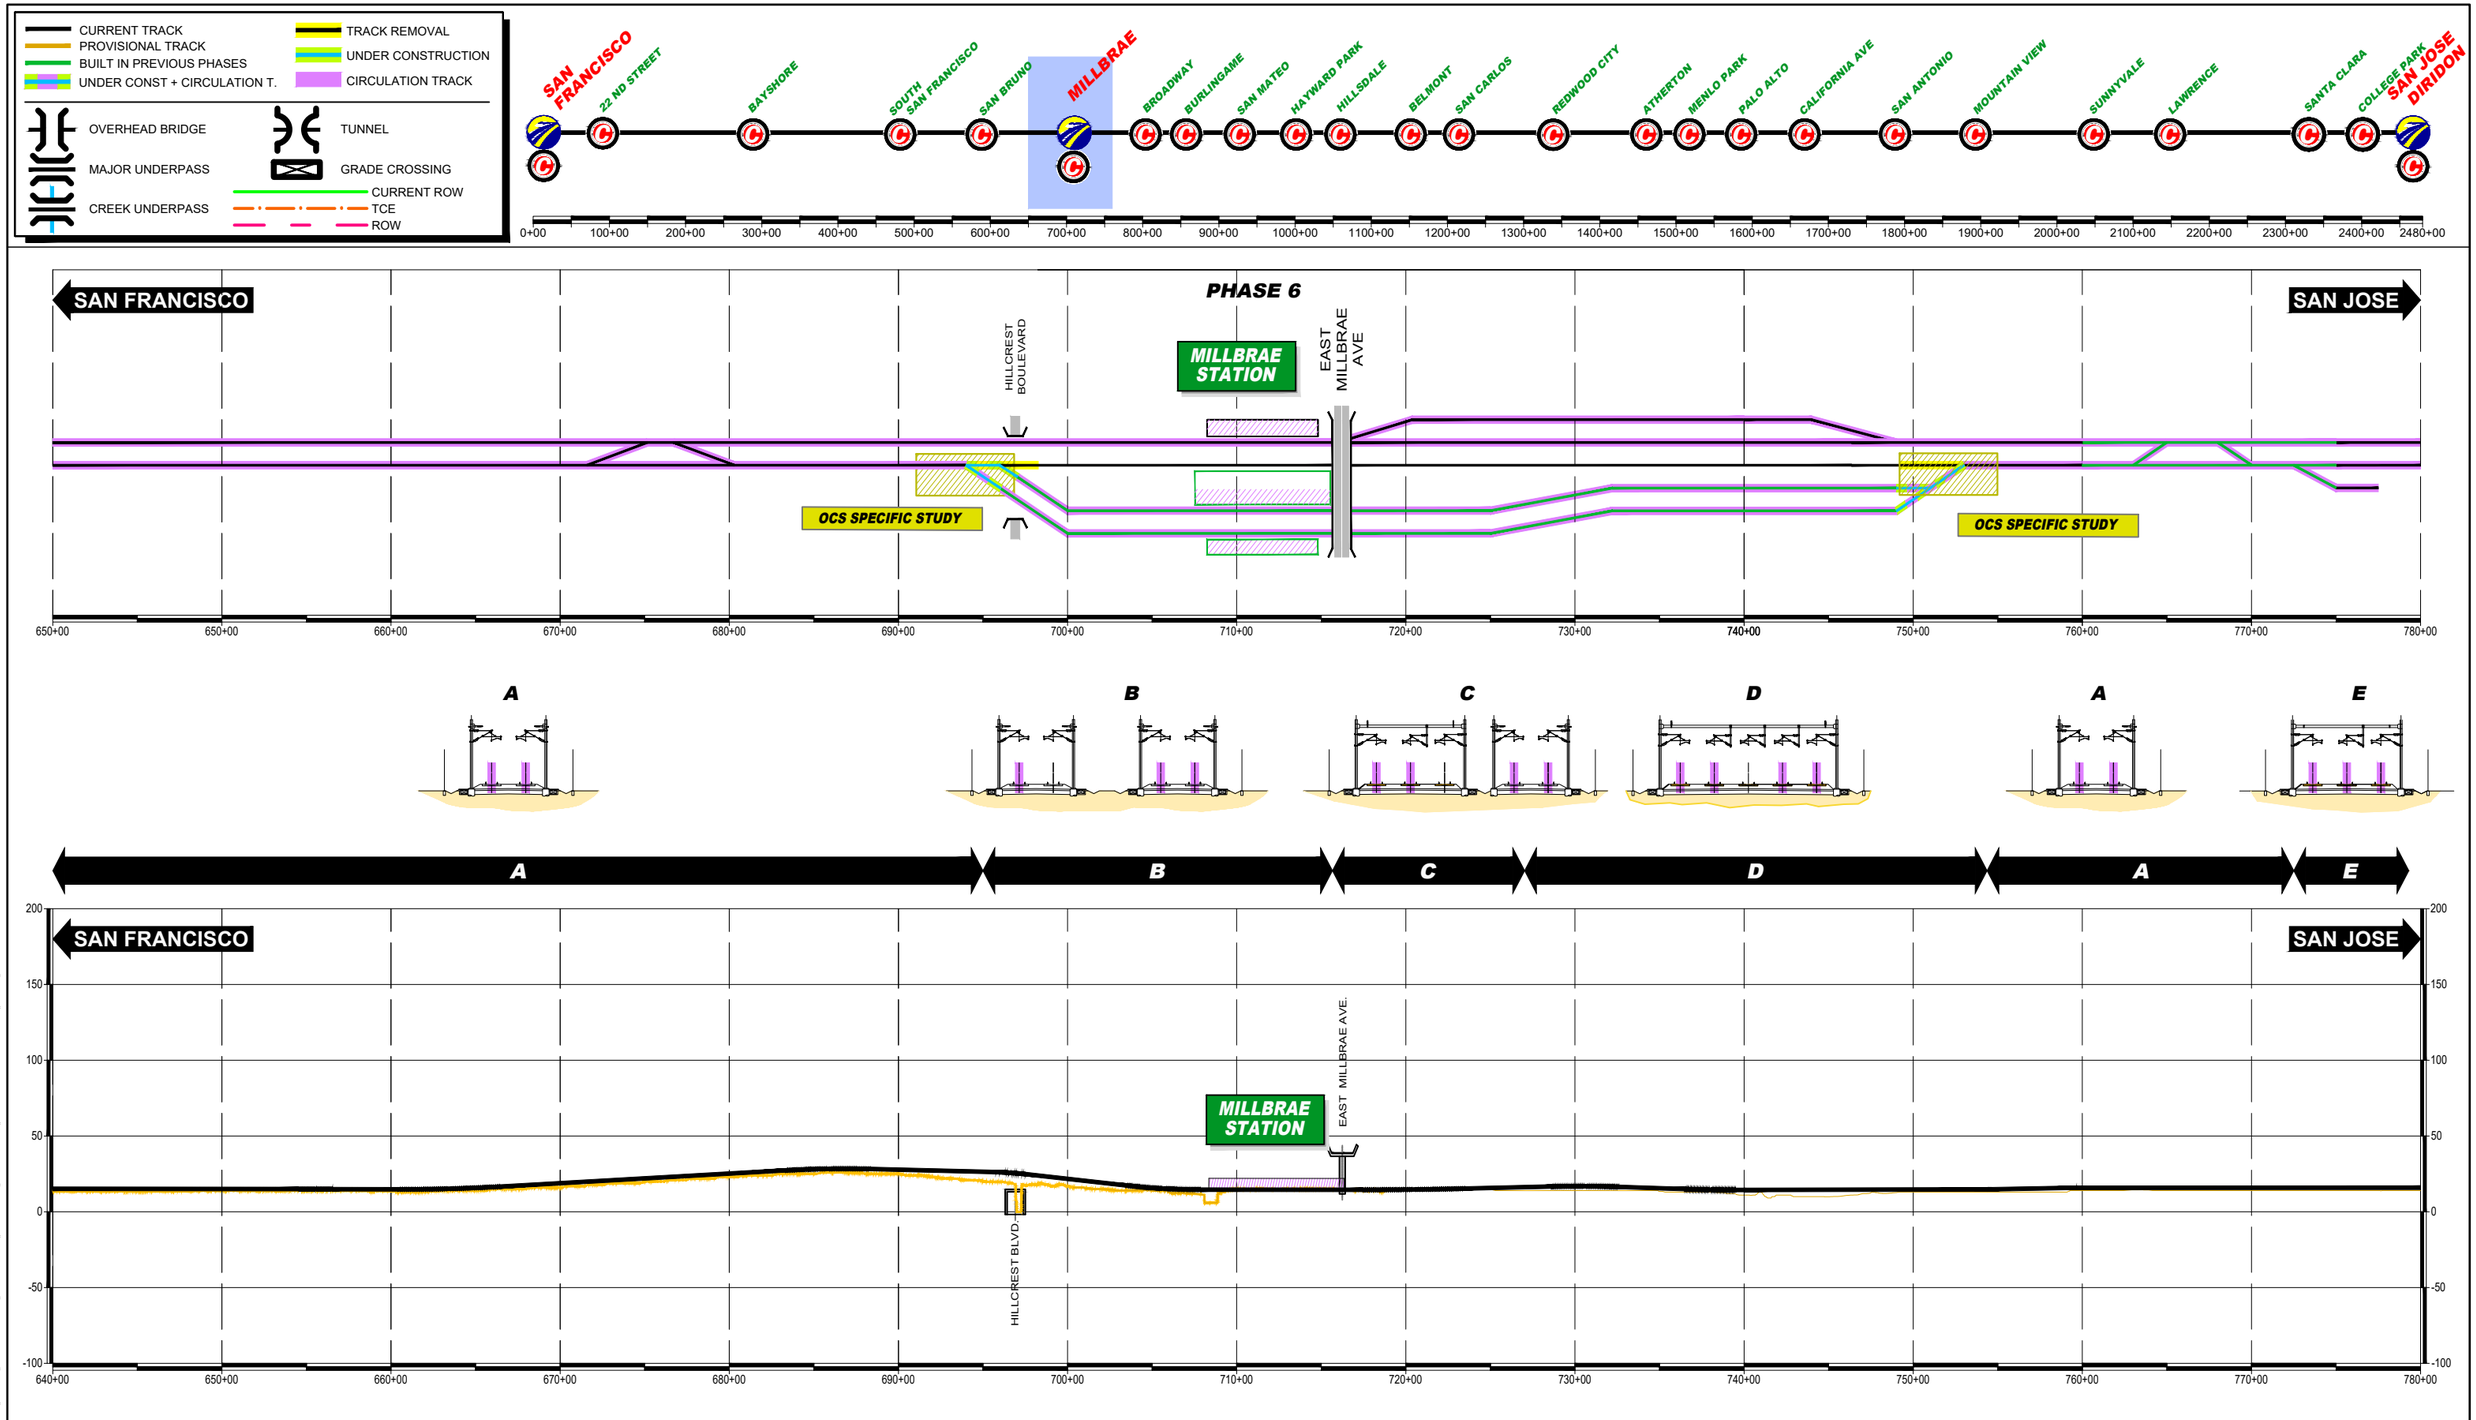

$FILE$
$PLTDRVS$
$PENTBLS$
$TIME$
$DATE$
$USER$

REV	DATE	BY	SUB	APP	DESCRIPTION

DESIGNED BY
DRAWN BY
CHECKED BY
IN CHARGE
DATE MAR/2019

DRAFT PEPD SUBMITTAL FOR INTERNAL USE ONLY

NOT FOR CONSTRUCTION

promtec 12 Burgos Ave. 11th Floor Madrid, SP 28036
HNTB 1111 Broadway 9th Floor Oakland, CA 94607

CALIFORNIA High-Speed Rail Authority

CALIFORNIA HIGH-SPEED TRAIN PROJECT
SAN FRANCISCO TO SAN JOSE
MILLBRAE STATION
CONSTRUCTION PHASES
PLAN AND PROFILE SCHEME
PHASE 6

CONTRACT NO.
DRAWING NO. CV–I6MIL–SPP–07
SCALE NOT TO SCALE
SHEET NO. 7 OF 12

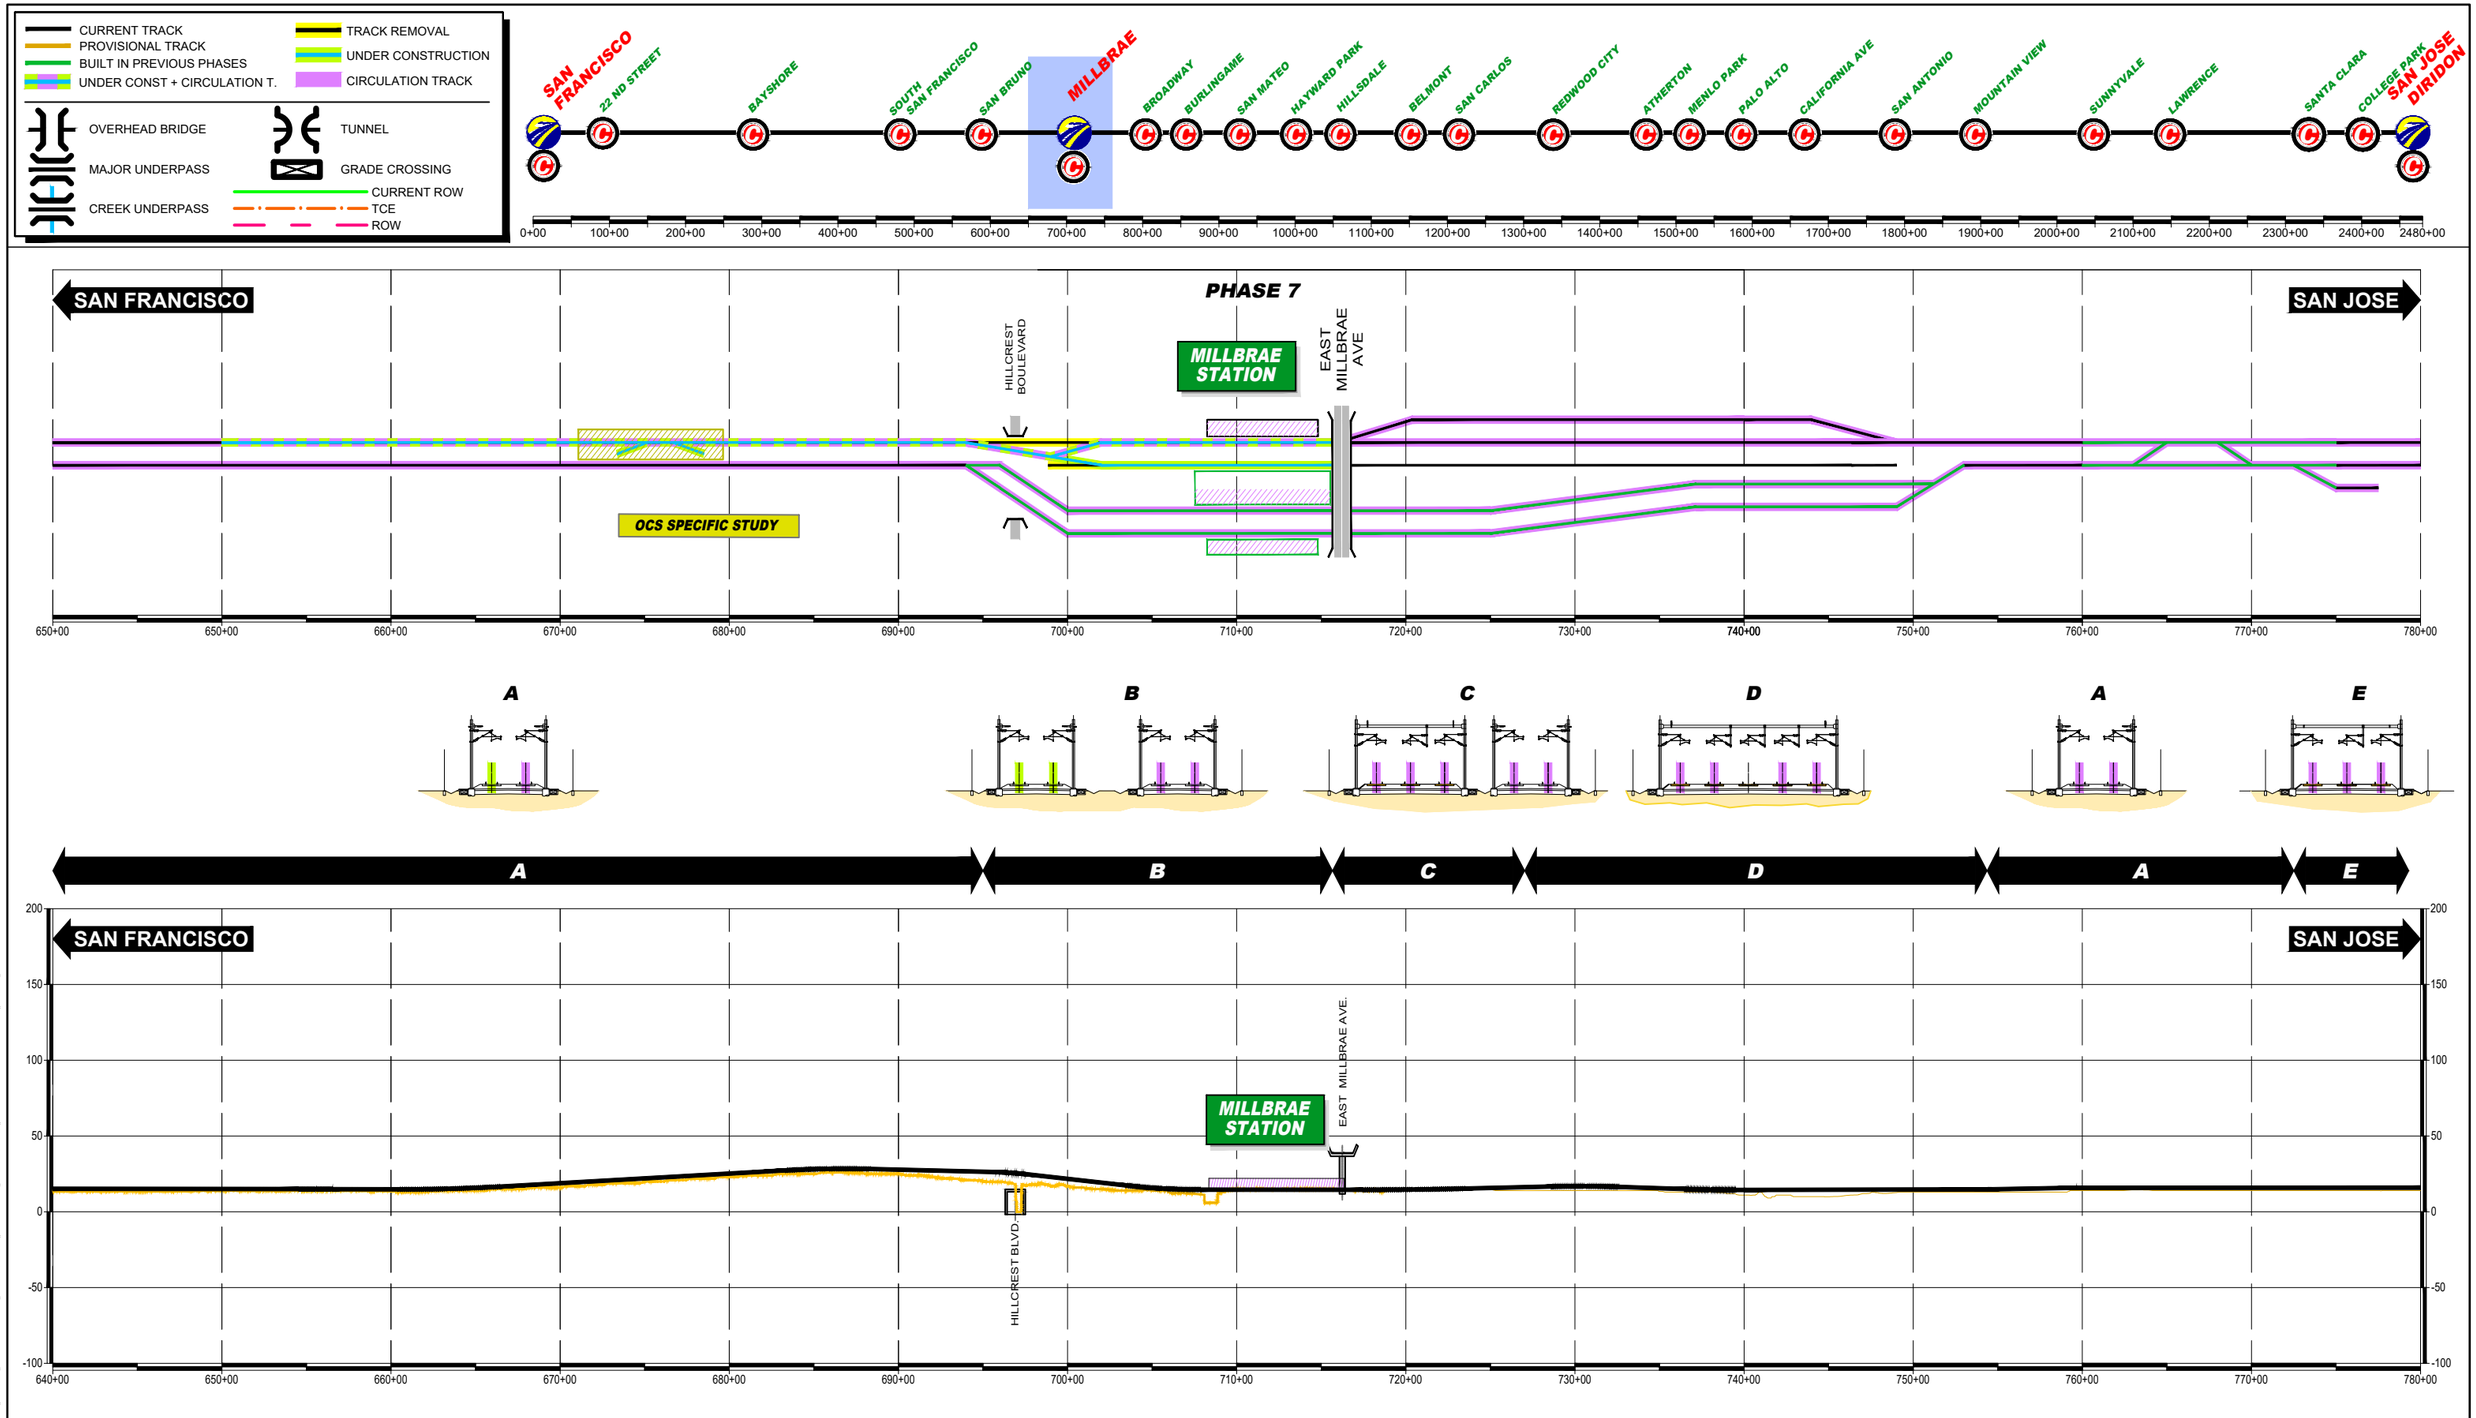

REV	DATE	BY	SUB	APP	DESCRIPTION

DESIGNED BY
DRAWN BY
CHECKED BY
IN CHARGE
DATE MAR/2019

DRAFT PEPD SUBMITTAL FOR INTERNAL USE ONLY

NOT FOR CONSTRUCTION

prointec 12 Burgos Ave. 11th Floor Madrid, SP 28036

HNTB 1111 Broadway 9th Floor Oakland, CA 94607

CALIFORNIA High-Speed Rail Authority

CALIFORNIA HIGH-SPEED TRAIN PROJECT
SAN FRANCISCO TO SAN JOSE
MILLBRAE STATION
CONSTRUCTION PHASES
PLAN AND PROFILE SCHEME
PHASE 7

CONTRACT NO.
DRAWING NO. CV-I6MIL-SPP-08
SCALE NOT TO SCALE
SHEET NO. 8 OF 12

$FILE$
$PLTDRVS$
$PENTBLS$
$TIME$
$DATE$
$USER$

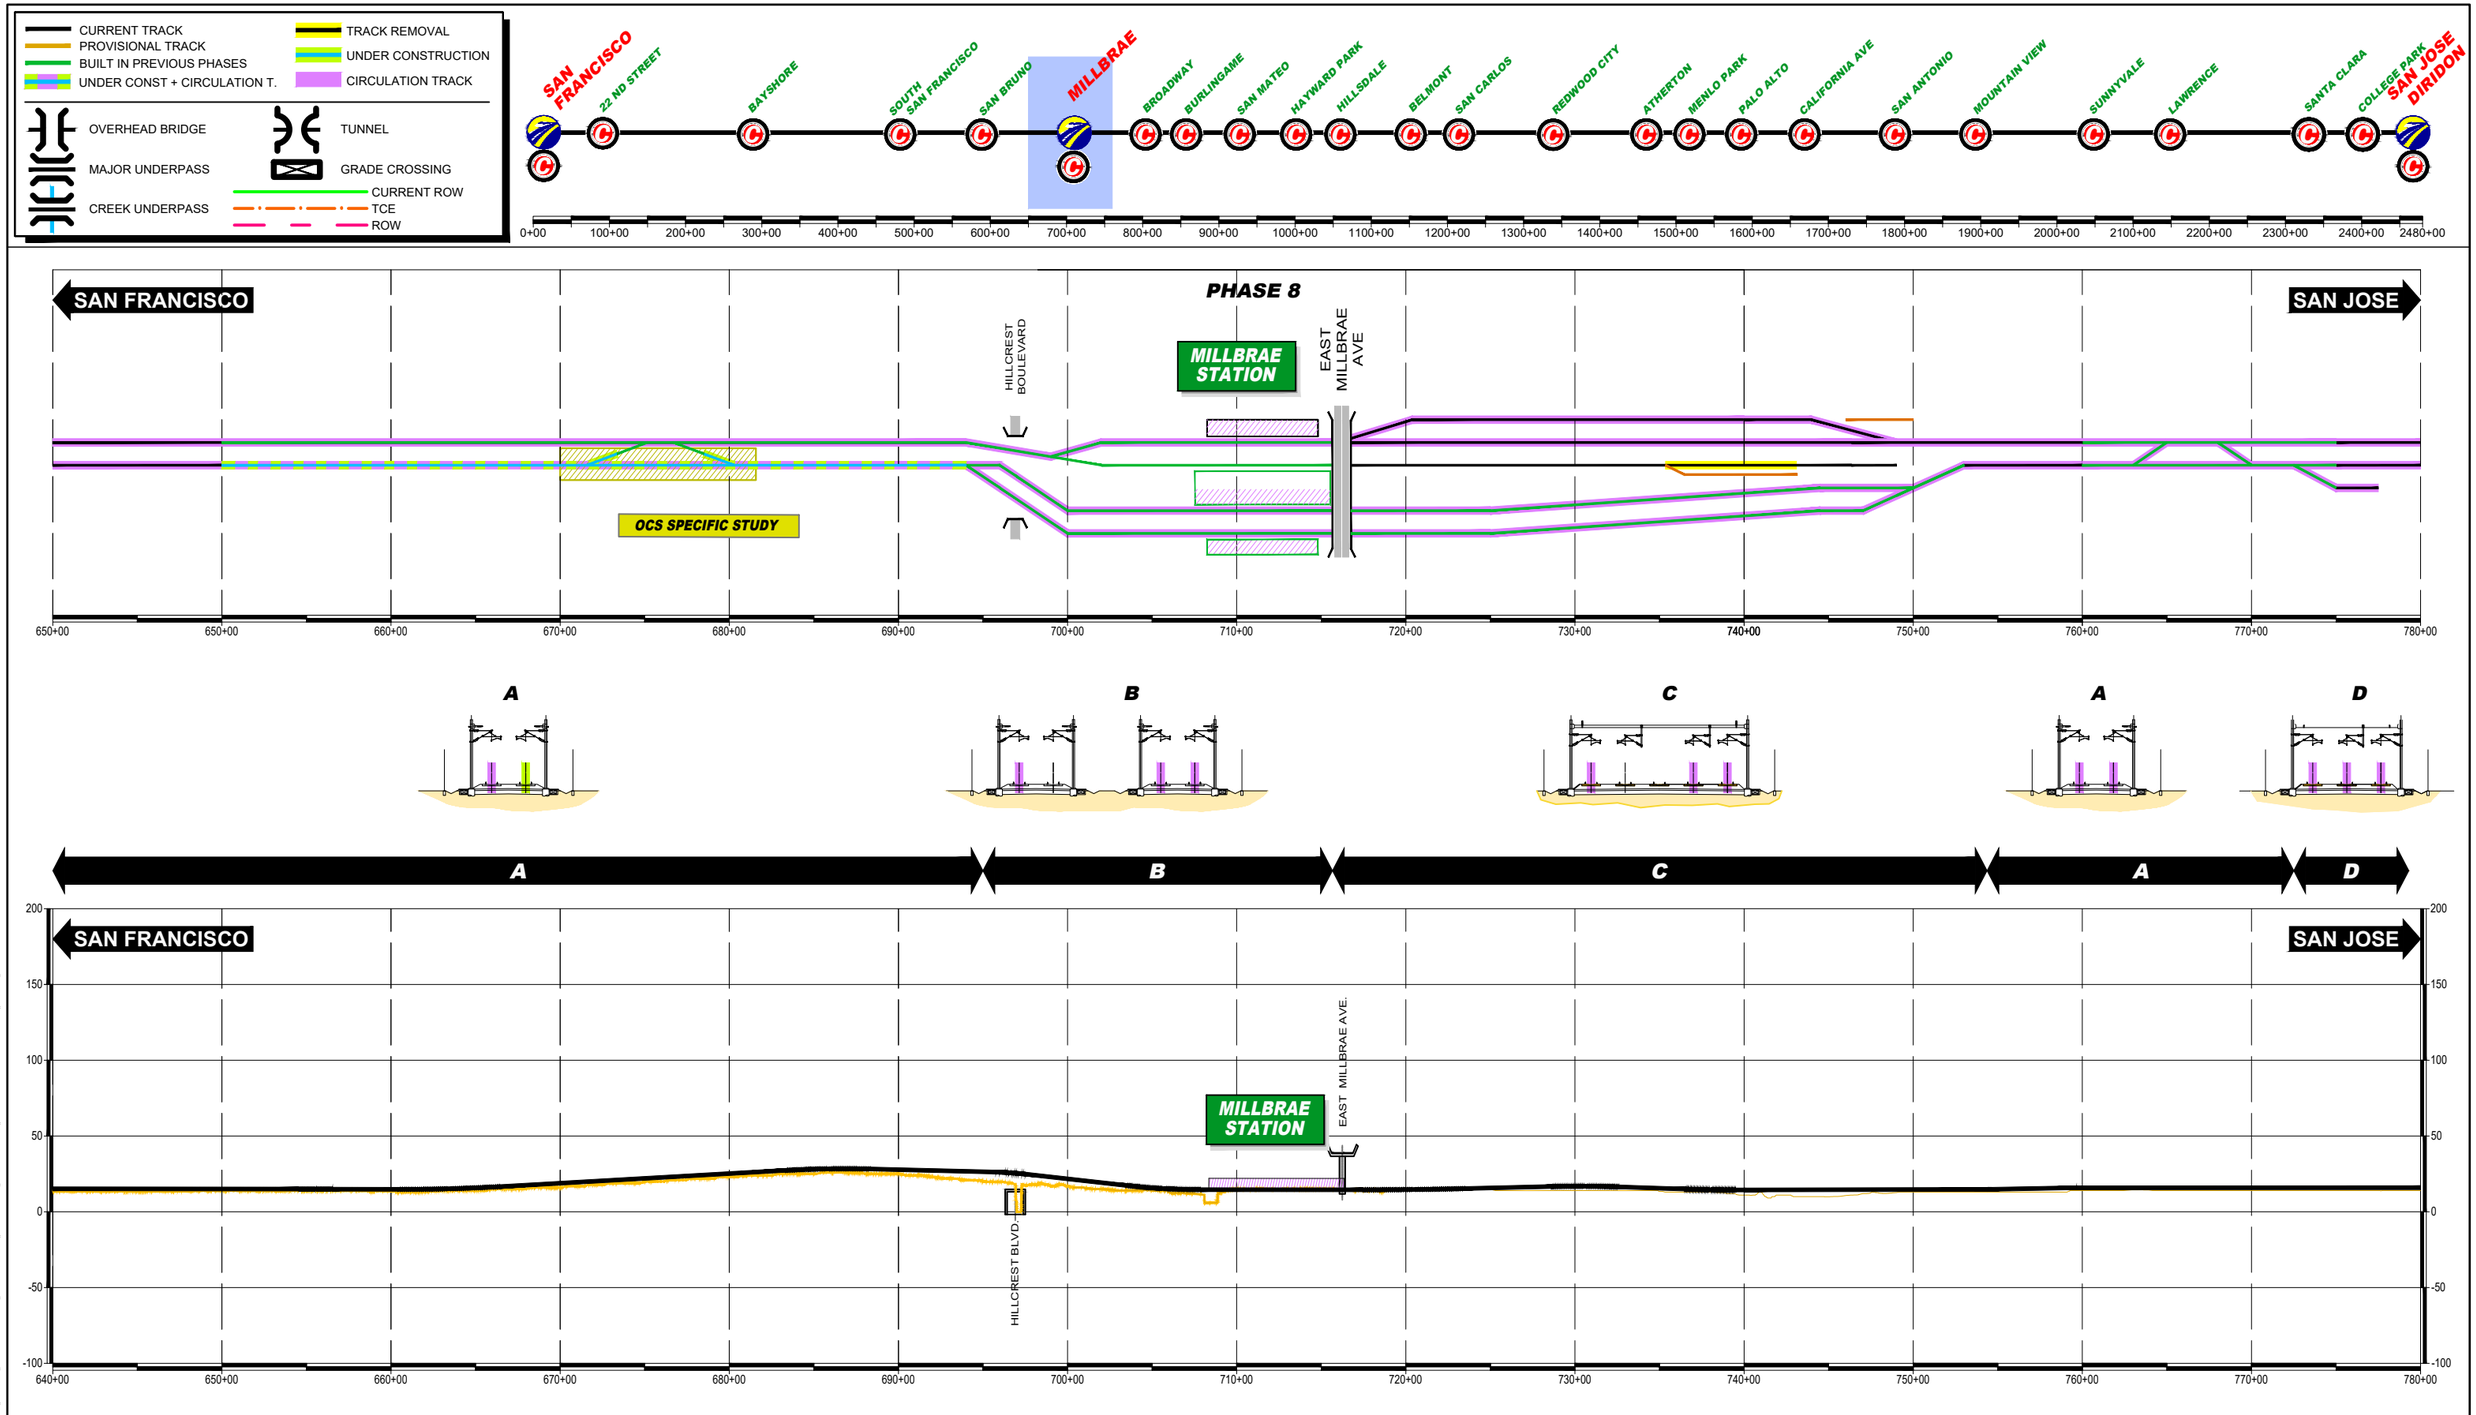

REV	DATE	BY	SUB	APP	DESCRIPTION

DESIGNED BY
DRAWN BY
CHECKED BY
IN CHARGE
DATE MAR/2019

DRAFT PEPD SUBMITTAL FOR INTERNAL USE ONLY

NOT FOR CONSTRUCTION

prointec 12 Burgos Ave. 11th Floor Madrid, SP 28036

HNTB 1111 Broadway 9th Floor Oakland, CA 94607

CALIFORNIA High-Speed Rail Authority

CALIFORNIA HIGH-SPEED TRAIN PROJECT
SAN FRANCISCO TO SAN JOSE
MILLBRAE STATION
CONSTRUCTION PHASES
PLAN AND PROFILE SCHEME
PHASE 8

CONTRACT NO.
DRAWING NO. CV-I6MIL-SPP-09
SCALE NOT TO SCALE
SHEET NO. 9 OF 12

$FILE$ $PLTDRVS$ $PENTBLS$ $TIME$ $DATE$ $USER$

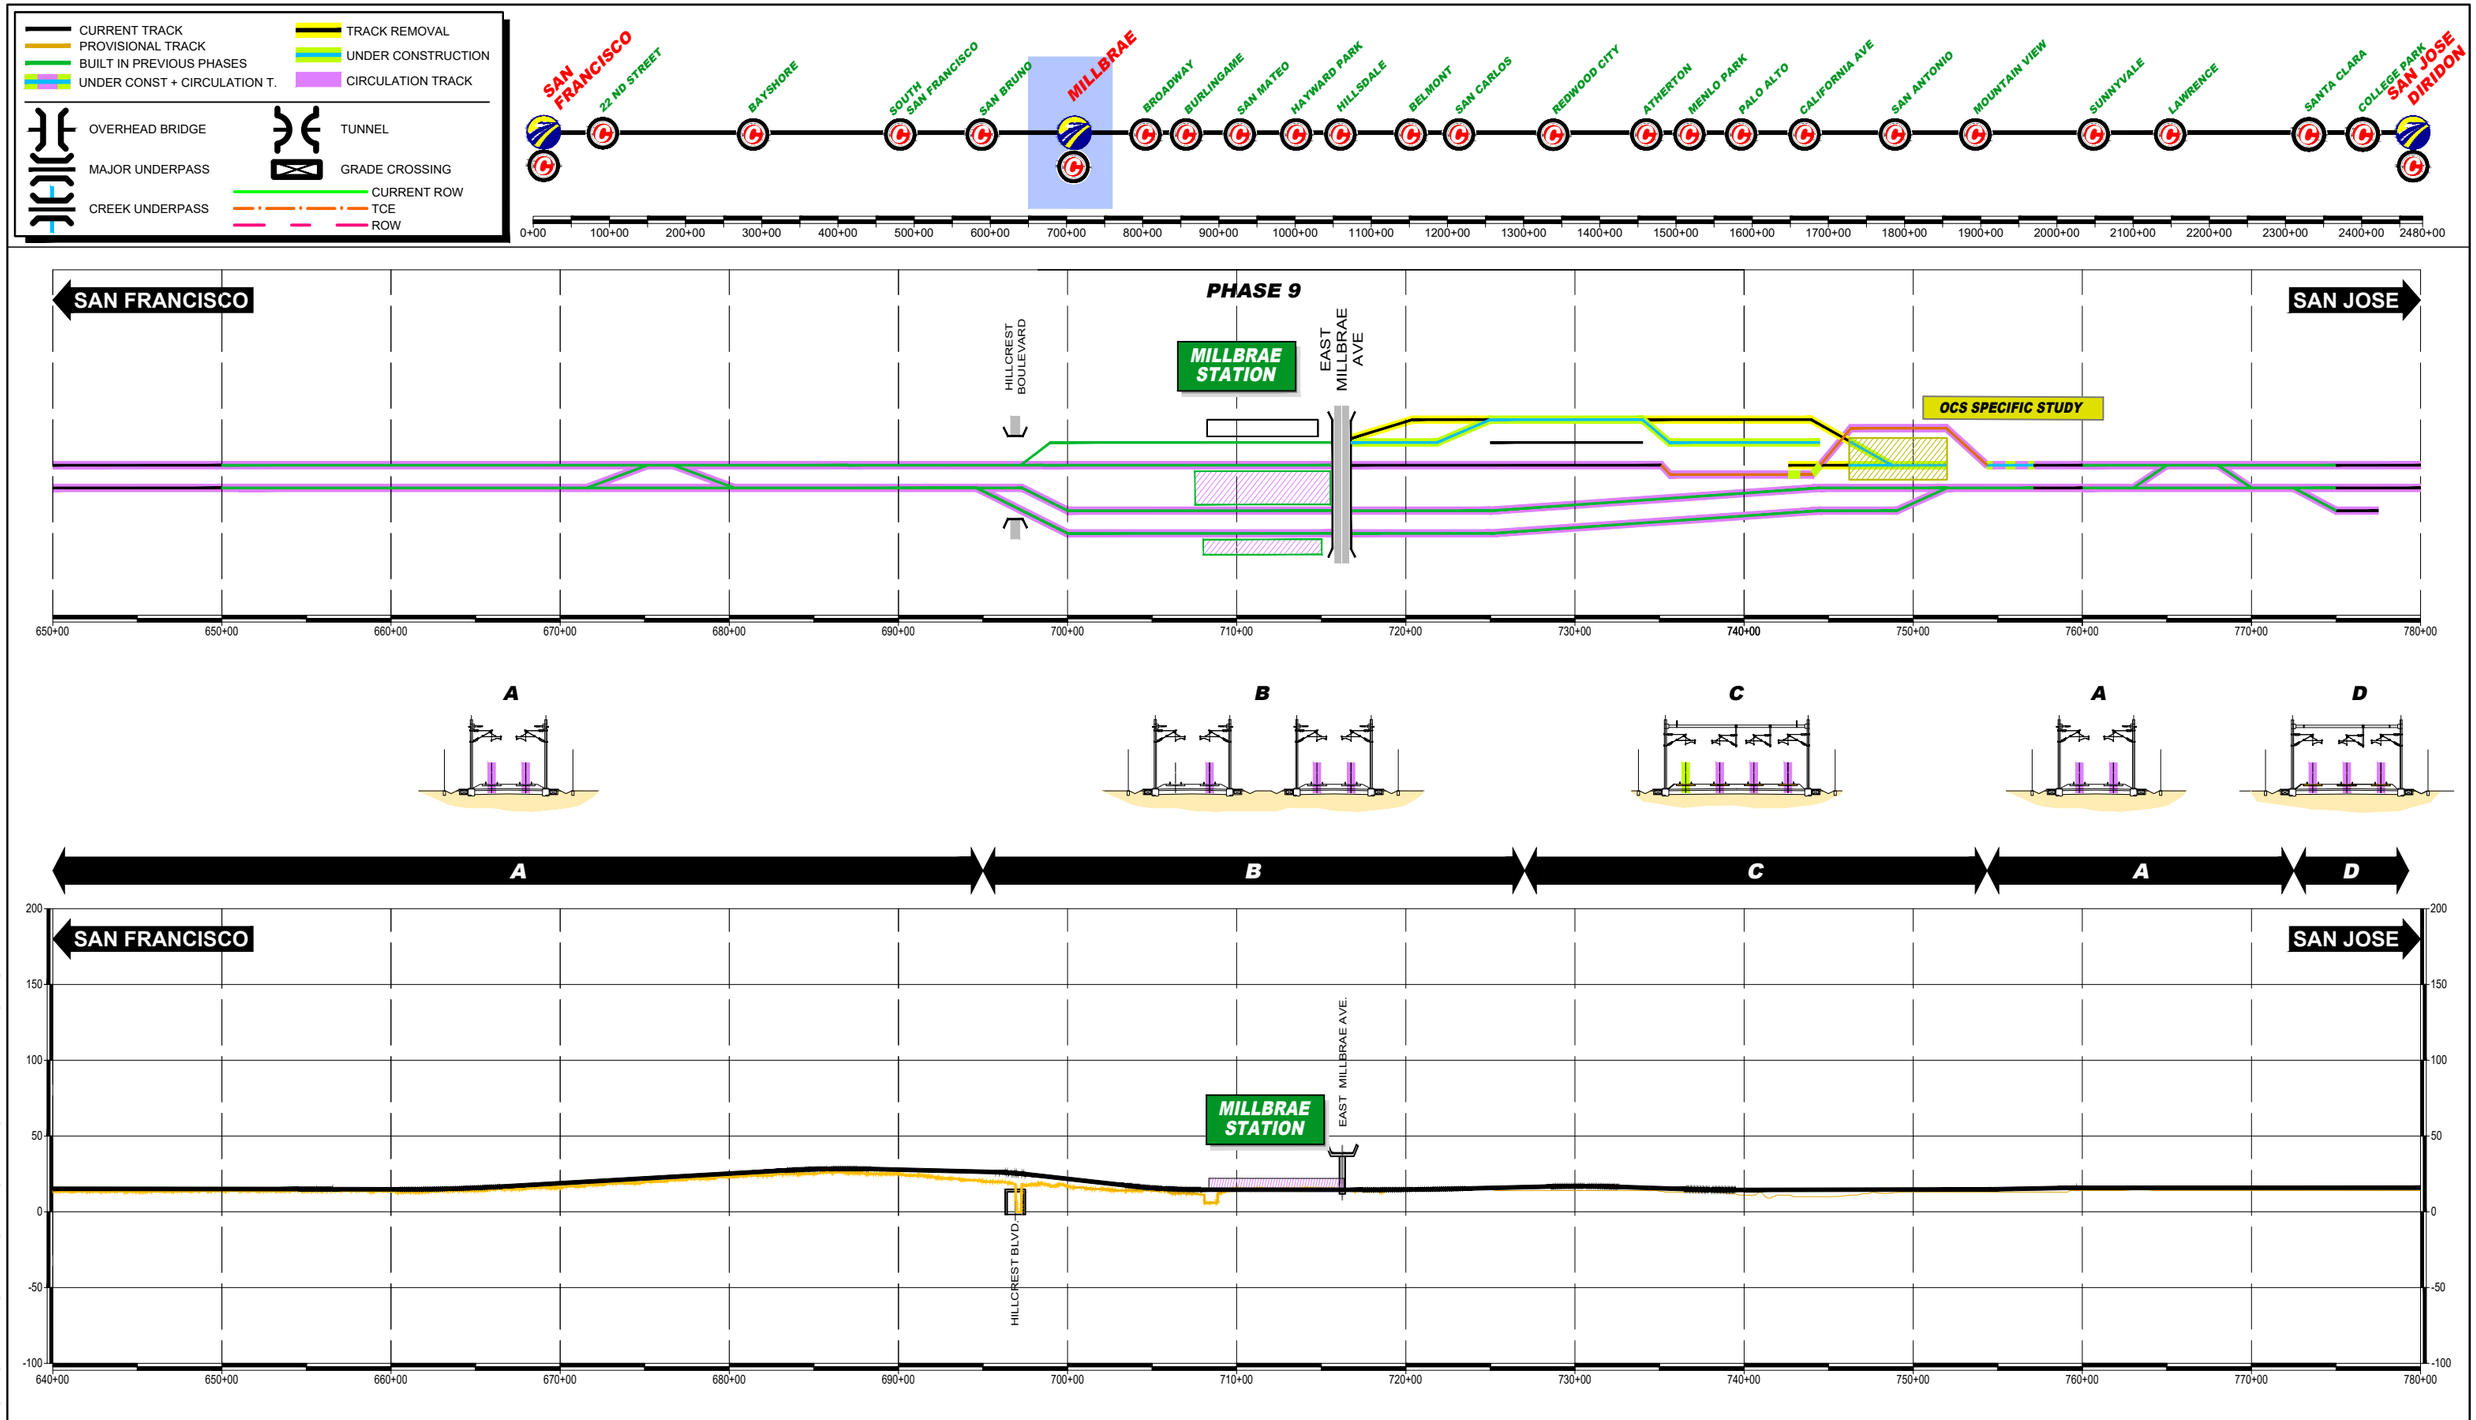

$FILE$
$PLTDRVS$
$PENTBLS$
$TIME$
$DATE$
$USER$

REV	DATE	BY	SUB	APP	DESCRIPTION

DESIGNED BY
DRAWN BY
CHECKED BY
IN CHARGE
DATE MAR/2019

DRAFT PEPD SUBMITTAL FOR INTERNAL USE ONLY

NOT FOR CONSTRUCTION

prointec 12 Burgos Ave. 11th Floor Madrid, SP 28036
HNTB 1111 Broadway 9th Floor Oakland, CA 94607

CALIFORNIA High-Speed Rail Authority

CALIFORNIA HIGH-SPEED TRAIN PROJECT
SAN FRANCISCO TO SAN JOSE
MILLBRAE STATION
CONSTRUCTION PHASES
PLAN AND PROFILE SCHEME
PHASE 9

CONTRACT NO.
DRAWING NO. CV–I6MIL–SPP–10
SCALE NOT TO SCALE
SHEET NO. 10 OF 12

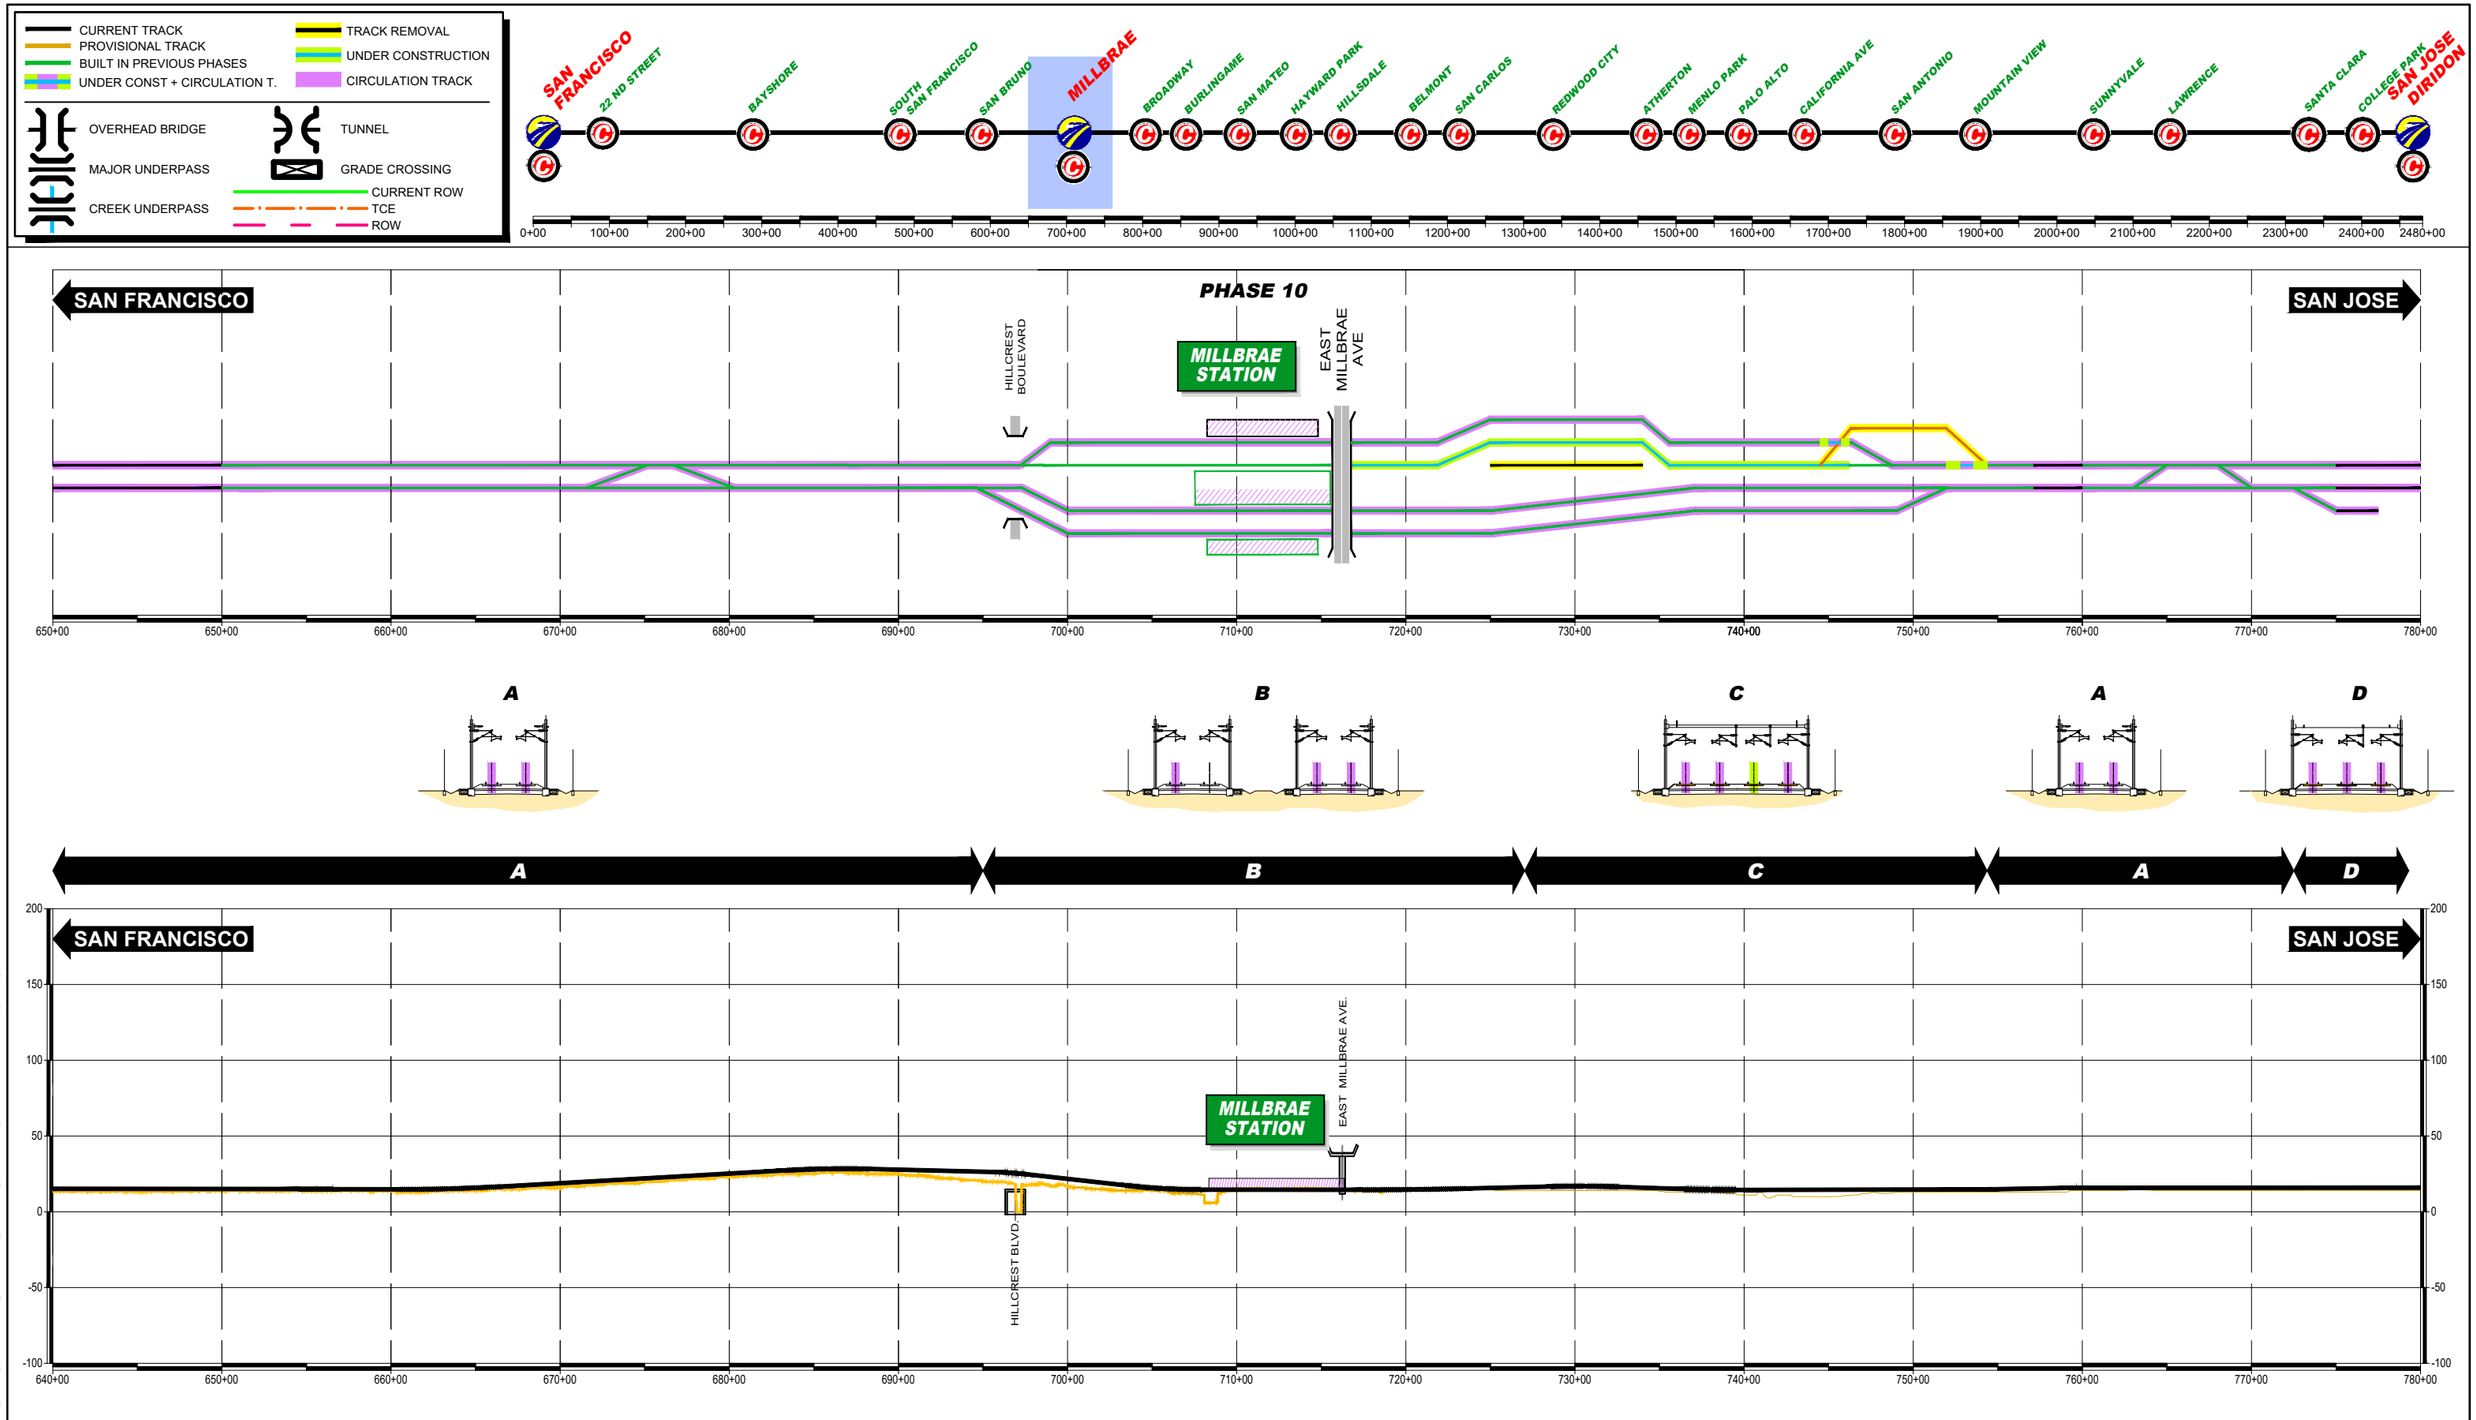

$FILE$
$PLTDRVS$
$PENTBLS$
$TIME$
$DATE$
$USER$

REV	DATE	BY	SUB	APP	DESCRIPTION

DESIGNED BY
DRAWN BY
CHECKED BY
IN CHARGE
DATE MAR/2019

DRAFT PEPD SUBMITTAL FOR INTERNAL USE ONLY

NOT FOR CONSTRUCTION

prointec 12 Burgos Ave. 11th Floor Madrid, SP 28036
HNTB 1111 Broadway 9th Floor Oakland, CA 94607

CALIFORNIA High-Speed Rail Authority

CALIFORNIA HIGH-SPEED TRAIN PROJECT
SAN FRANCISCO TO SAN JOSE
MILLBRAE STATION
CONSTRUCTION PHASES
PLAN AND PROFILE SCHEME
PHASE 10

CONTRACT NO.
DRAWING NO. CV-I6MIL-SPP-11
SCALE NOT TO SCALE
SHEET NO. 11 OF 12

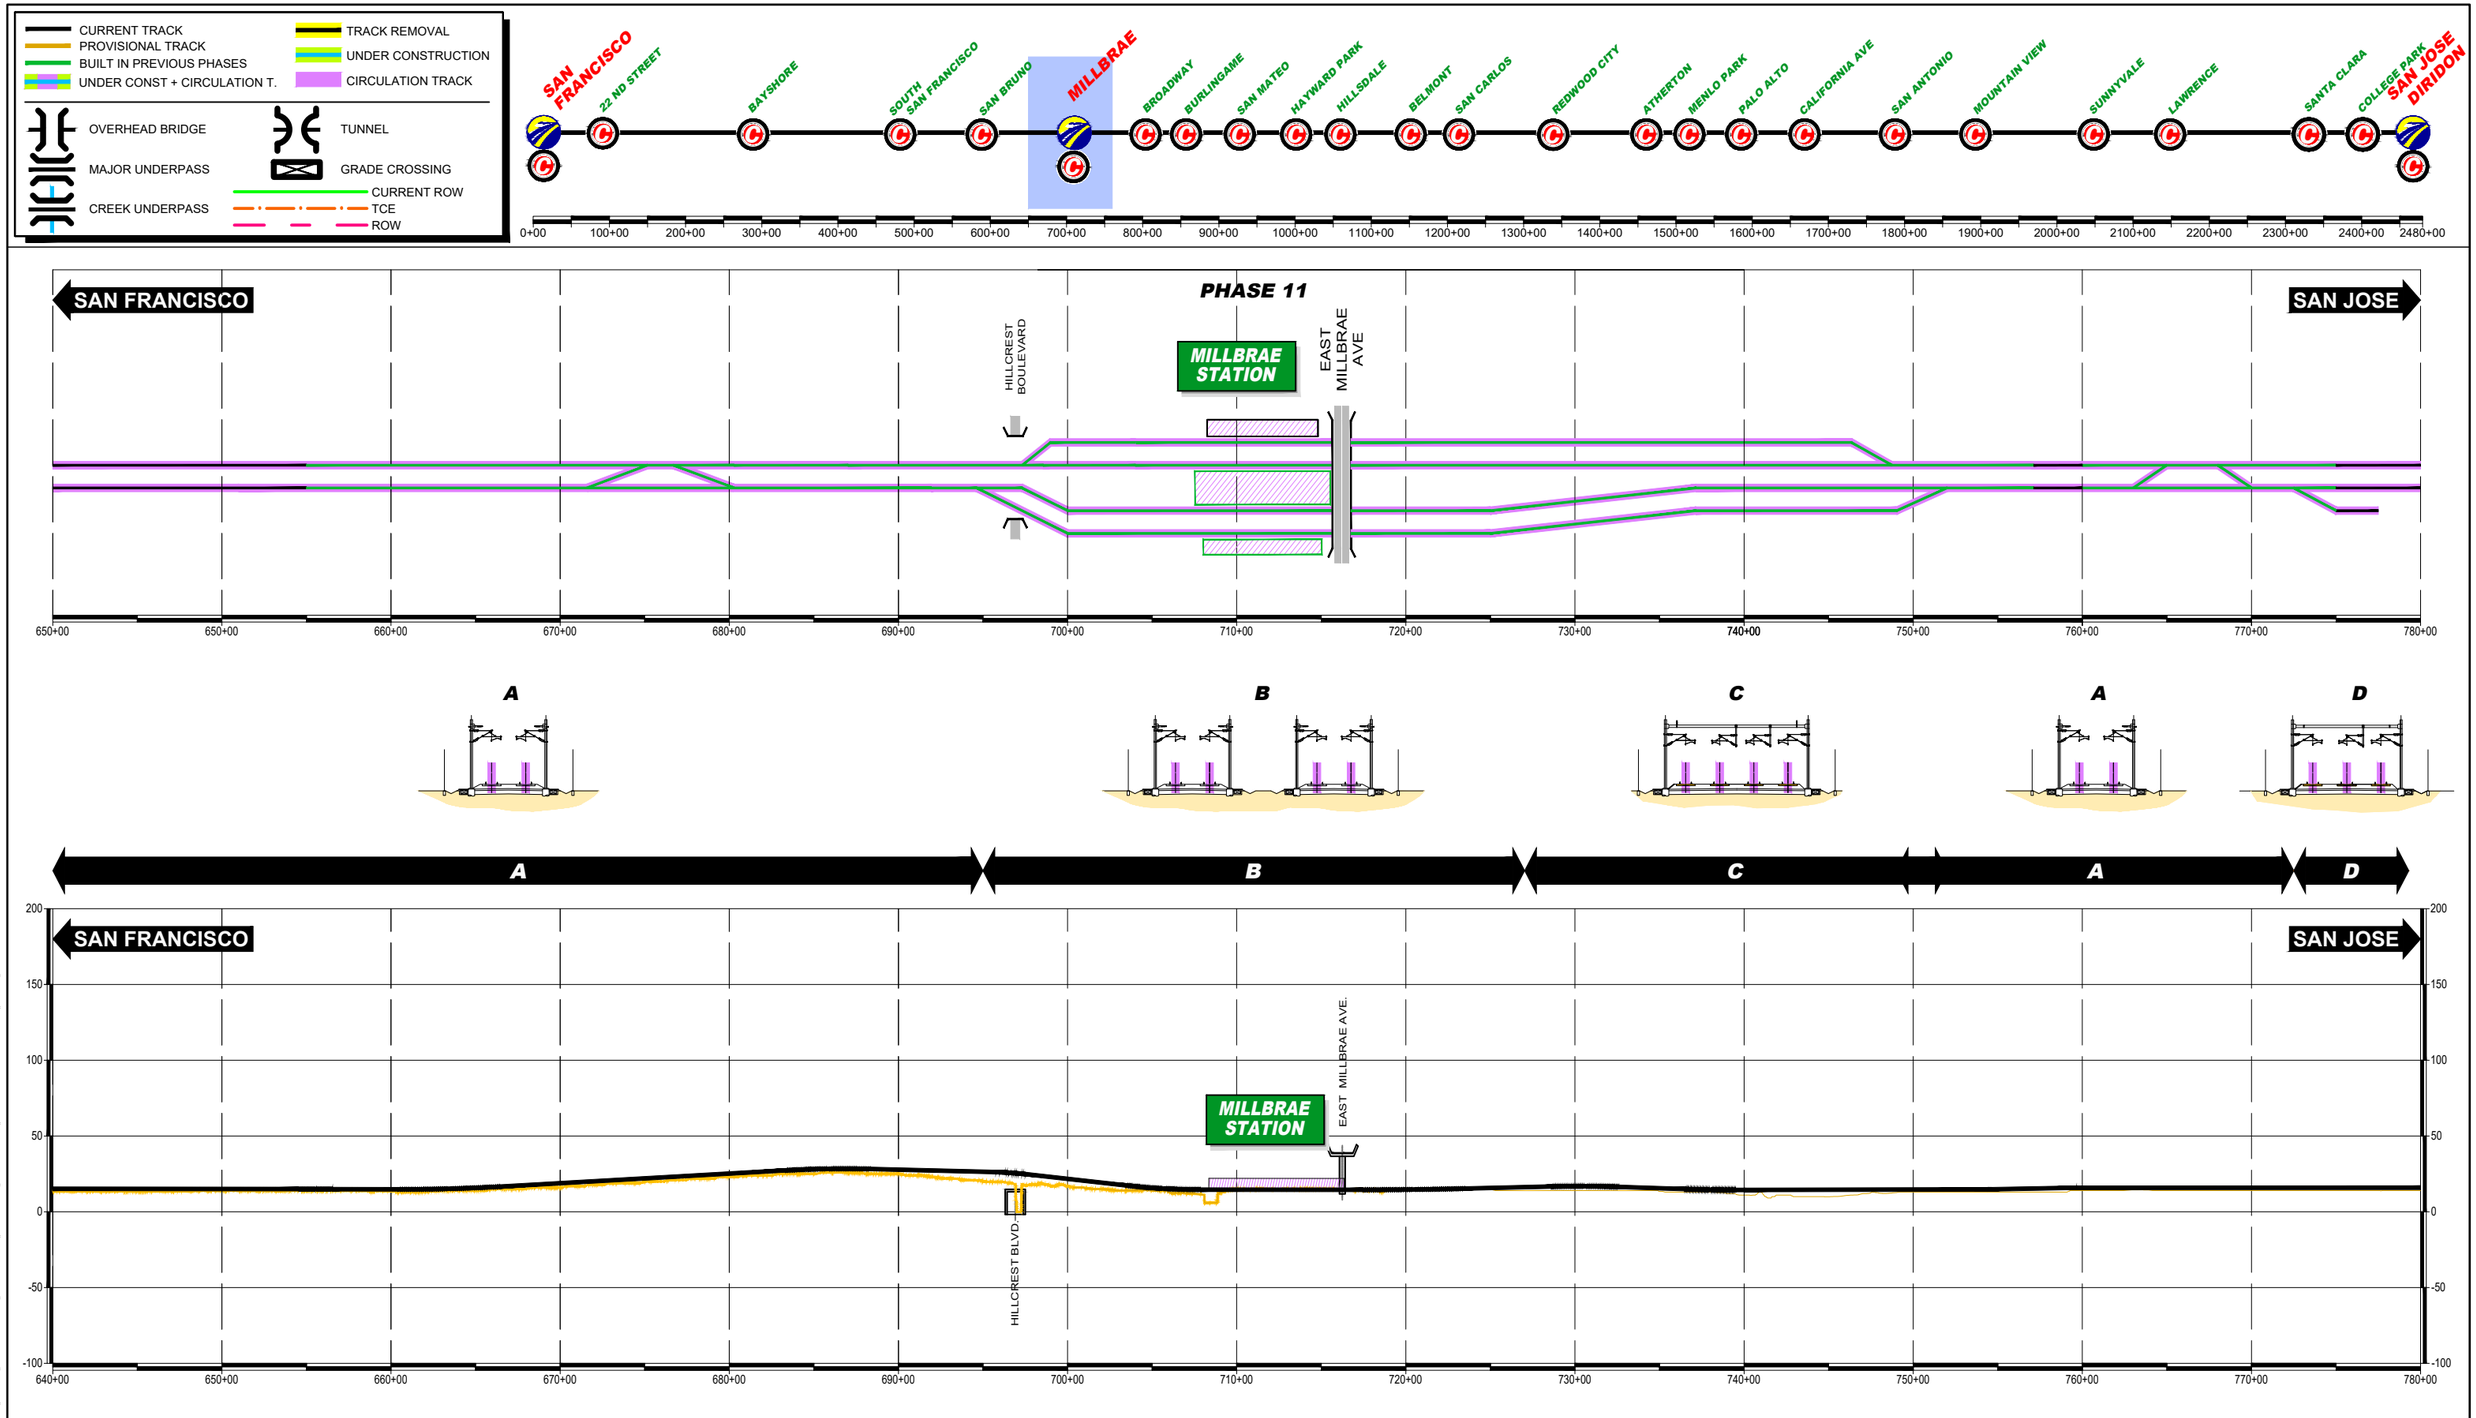

$FILE$
$PLTDRVS$
$PENTBLS$
$TIME$
$DATE$
$USER$

REV	DATE	BY	SUB	APP	DESCRIPTION

DESIGNED BY
DRAWN BY
CHECKED BY
IN CHARGE
DATE MAR/2019

DRAFT PEPD SUBMITTAL FOR INTERNAL USE ONLY

NOT FOR CONSTRUCTION

prointec 12 Burgos Ave. 11th Floor Madrid, SP 28036

HNTB 1111 Broadway 9th Floor Oakland, CA 94607

CALIFORNIA High-Speed Rail Authority

CALIFORNIA HIGH-SPEED TRAIN PROJECT
SAN FRANCISCO TO SAN JOSE
MILLBRAE STATION
CONSTRUCTION PHASES
PLAN AND PROFILE SCHEME
PHASE 11

CONTRACT NO.
DRAWING NO. CV-I6MIL-SPP-12
SCALE NOT TO SCALE
SHEET NO. 12 OF 12